


OPTION 2



OPTION 2

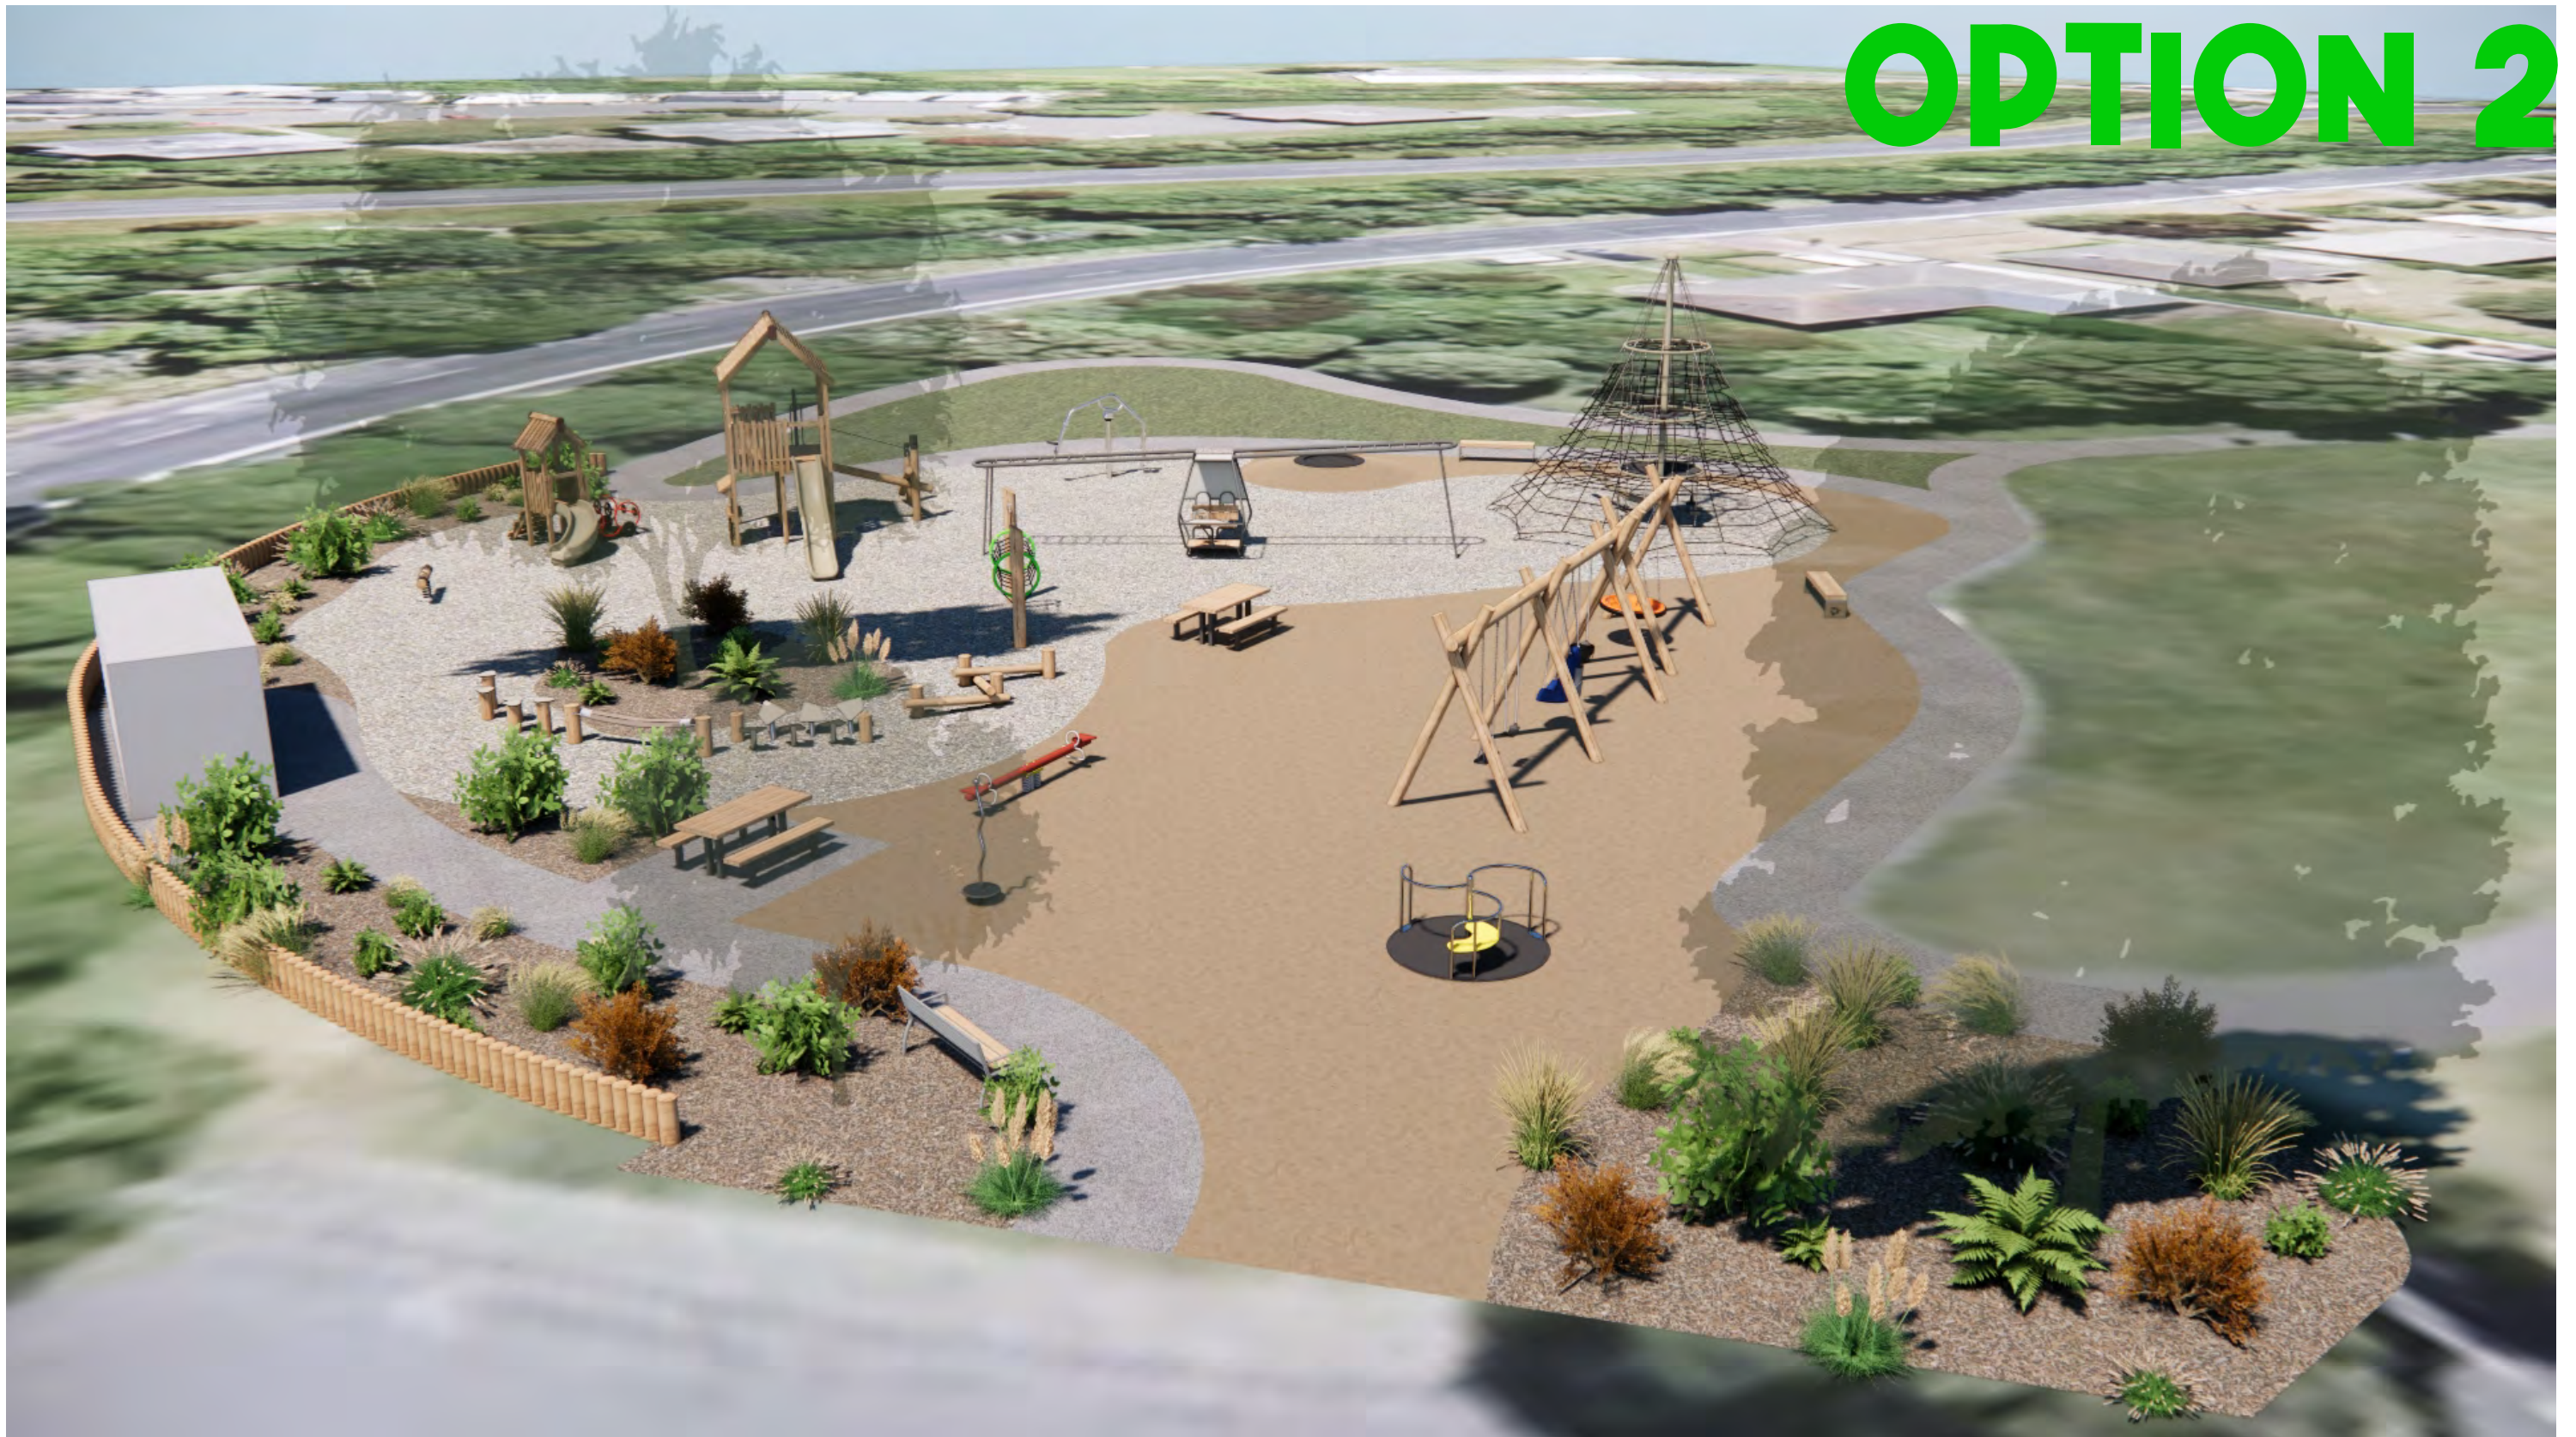

OPTION 2



OPTION 2



OPTION 2





OPTION 2



PLAYGROUND CREATIONS
129 Riverlea Road
Riverlea,
Hamilton 3216
Tel: 0800 273 283
www.playgroundcreations.co.nz

DRAWN BY
AM

ISSUED
13.05.2025

SCALE
1:200 (A3)

LOCATION
Monorgan Road Play Area

2 Walden Street, Strathmore Park,
Wellington 6022

PROJECT
Playground Proposal:
Option 2
REV C

REVISION

REV	DATE	DESCRIPTION
A	07052025	swap oh for spring pad, np, rota glide
B	12052025	
C	13052025	add picnic, add vortex

NOTES

The playground design, including all architectural plans, drawings, schematics, and creative elements, shall remain the exclusive property of Playground Creations. ©

Before proceeding with any modifications, it is essential to seek approval from the designer. The changes should remain consistent with the original design vision.

Before commencing work, ensure that all measurements are accurately verified on-site. Precision is essential for successful implementation.

