


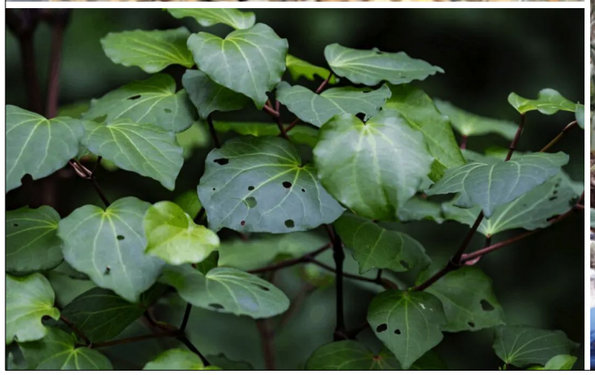







Willowbank Reserve

Playground Renewal

CONCEPT PLAN - PUBLIC ENGAGEMENT

Revision B - November 2024

Absolutely Positively
Wellington City Council

Me Heke Ki Pōneke

Park and Playground Solutions Limited

54 Norfolk Street
Ponsonby
Auckland
09 361 1099
021 764250
tina@parkcentral.co.nz
www.parkcentral.co.nz



LEGEND

1. Approximate extent of existing playground - to be removed.

2. Takapu Road Station

3. Existing footpath access to playground - to be retained.

4. Existing covered picnic tables and shade - to be retained.

5. Existing bin and 3 x wooden seats - to be retained.

6. Existing bridge - to be retained.

Existing toilet - to be retained

Existing picnic tables - to be retained

Existing drinking fountain - to be retained

Existing rubbish bins - to be retained

Existing seats - to be retained

Existing picnic tables with shade cover - to be retained

Park and Playground Solutions Limited
54 Norfolk Street
Ponsonby
Auckland
09 361 1099
021 764250
tina@parkcentral.co.nz
www.parkcentral.co.nz

Scale	1:750 @ A3
Drawn	K.Holyoake
Approved	T. Dyer
Client	Matthew Beres | Wellington City Council
Issue	Developed Design - Public Engagement
Project Address	3 Boscobel Lane, Tawa

0 8 16 24 32 40 M

Scale 1:750 @ A3

Landscape Context Plan

Willowbank Reserve - Playground Renewal

Revision	Date	Notes
B	14/11/2024	Developed Design for Engagement

Drawing Number

LP.01



LEGEND

1. Existing footpath - to be retained.

2. Accessible carousel.

3. 3-bay swing with basket, junior and accessible seats.

4. Junior module.

5. Accessible shop front.

6. Rope climber with timber deck on planted slope - and access to lawn.

7. Nature play network with timber balance beams, stilts, steppers, rope snake, native shrub plantings and shade trees.

8. Slide tower with monkey bars, junior slide, long slide, climbing, talk tube, binoculars, interactive panel play, and braille panel.

9. Dancing snake.

10. Accessible music chimes.

11. Single flying fox.

12. New gravel track to existing bridge. TalkLink boards mounted adjacent to the track.

13. Accessible picnic table with adjacent post with lugs for attaching dogs.

14. 2 x bike stands on concrete hardstand.

15. Wetpour safety surface provides accessible and robust transitional surface to play items, slope, and firm access to flying fox.

- Native shrub plantings
- Cushionfall - safety surface
- Wetpour - safety surface
- Timber edge
- Existing rubbish bin - to be retained
- Existing seats - to be retained

Park and Playground Solutions Limited

54 Norfolk Street
Ponsonby
Auckland
09 361 1099
021 764250
tina@parkcentral.co.nz
www.parkcentral.co.nz

Scale	1:200 @ A3
Drawn	K.Holyoake
Approved	T. Dyer
Client	Matthew Beres | Wellington City Council
Issue	Developed Design - Public Engagement
Project Address	3 Boscobel Lane, Tawa

0 2 4 6 8 10 M

Scale 1:200 @ A3

Concept Plan

Willowbank Reserve - Playground Renewal

Revision	Date	Notes
B	14/11/2024	Developed Design for Engagement

Drawing Number

LP.02



Park and Playground Solutions Limited

54 Norfolk Street
Ponsonby
Auckland
09 361 1099
021 764250
tina@parkcentral.co.nz
www.parkcentral.co.nz

Scale	-
Drawn	K.Holyoake
Approved	T. Dyer
Client	Matthew Beres | Wellington City Council
Issue	Developed Design - Public Engagement
Project Address	3 Boscobel Lane, Tawa

Model View Looking North

Willowbank Reserve - Playground Renewal

Revision	Date	Notes
B	14/11/2024	Developed Design for Engagement

Drawing Number

LP.03



Park and Playground Solutions Limited
54 Norfolk Street
Ponsonby
Auckland
09 361 1099
021 764250
tina@parkcentral.co.nz
www.parkcentral.co.nz

Scale	-
Drawn	K.Holyoake
Approved	T. Dyer
Client	Matthew Beres | Wellington City Council
Issue	Developed Design - Public Engagement
Project Address	3 Boscobel Lane, Tawa

Model View Looking South

Willowbank Reserve - Playground Renewal

Revision	Date	Notes
B	14/11/2024	Developed Design for Engagement

Drawing Number

LP.04









Park and Playground Solutions Limited

54 Norfolk Street
Ponsonby
Auckland
09 361 1099
021 764250
tina@parkcentral.co.nz
www.parkcentral.co.nz

Scale	-
Drawn	K.Holyoake
Approved	T. Dyer
Client	Matthew Beres | Wellington City Council
Issue	Developed Design - Public Engagement
Project Address	3 Boscobel Lane, Tawa

Model Views

Willowbank Reserve - Playground Renewal

Revision	Date	Notes
B	14/11/2024	Developed Design for Engagement

Drawing Number

LP.05









Park and Playground Solutions Limited

54 Norfolk Street
Ponsonby
Auckland
09 361 1099
021 764250
tina@parkcentral.co.nz
www.parkcentral.co.nz

Scale	-
Drawn	K.Holyoake
Approved	T. Dyer
Client	Matthew Beres | Wellington City Council
Issue	Developed Design - Public Engagement
Project Address	3 Boscobel Lane, Tawa

Model Views

Willowbank Reserve - Playground Renewal

Revision	Date	Notes
B	14/11/2024	Developed Design for Engagement

Drawing Number

LP.06



Tuna image credit: https://waimaori.maori.nz/he-reo-whakamana/

Junior play module

Accessible shop front

Nature play network with timber balance beams, stilts, steppers, rope snake, native shrub plantings and shade trees.



3-bay timber swing with basket, junior and accessible seats.



Accessible carousel.

Park and Playground Solutions Limited

54 Norfolk Street
Ponsonby
Auckland
09 361 1099
021 764250
tina@parkcentral.co.nz
www.parkcentral.co.nz

Scale	-
Drawn	K.Holyoake
Approved	T. Dyer
Client	Matthew Beres | Wellington City Council
Issue	Developed Design - Public Engagement
Project Address	3 Boscobel Lane, Tawa

Example Design Images

Willowbank Reserve - Playground Renewal

Revision	Date	Notes
B	14/11/2024	Developed Design for Engagement


Drawing Number

LP.07



Slide tower



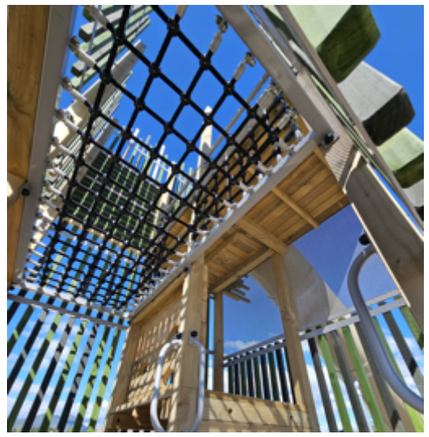




Accessible picnic table



Sheffield bike racks

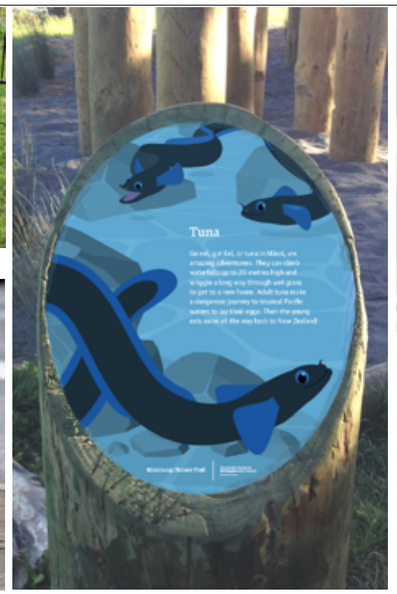

Nature story boards



TalkLink boards mounted adjacent footpath



Cushionfall safety surface



Nike Grind - safety surface



Accessible swing seat



Cattails - A-Minor (Set of 6)



Dancing snake



Shop front

Park and Playground Solutions Limited

54 Norfolk Street
Ponsonby
Auckland
09 361 1099
021 764250
tina@parkcentral.co.nz
www.parkcentral.co.nz

Scale	-
Drawn	K.Holyoake
Approved	T. Dyer
Client	Matthew Beres | Wellington City Council
Issue	Developed Design - Public Engagement
Project Address	3 Boscobel Lane, Tawa

Example Design Images

Willowbank Reserve - Playground Renewal

Revision	Date	Notes
B	14/11/2024	Developed Design for Engagement

Drawing Number

LP.08

Data sheet
Play panels, Audio & Musical play


J3427

Proludic

1+ | 1 | 0m

1 = 1,03m
2 = 0,02m
3 = 0,55m

Physical inclusion
Sensory inclusion
Intellectual inclusion

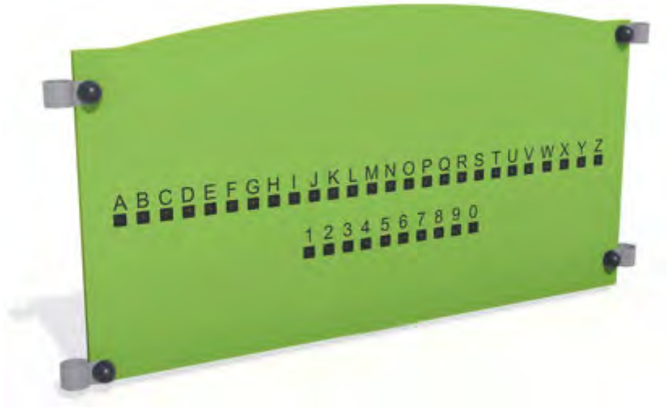



Product Information

Fahr

FIHRGLIN - Hourglass Insert

BS EN 1176 - Designed to British & European Standards

MATERIALS
Panel - Two Colour High Density Polyethylene (HDPE)
Windows - Clear Polycarbonate
Balls - Stainless steel with polish finish


SUPPLY METHOD
Insert - Fully assembled

FEATURES
ROTATE - Double-sided 180° turn insert
TIMER - ≈30 second hourglass timer


Insert can be easily attached to your own panel



DIMENSIONS

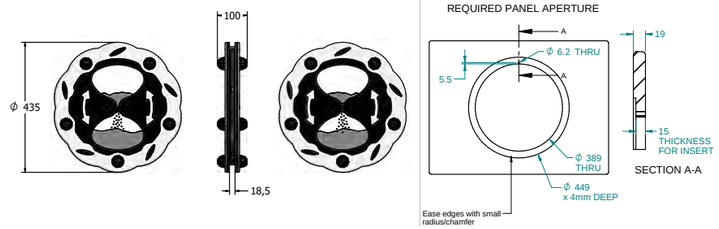

TECHNICAL

Age Range:	2+ Years
Largest Part:	FIHRGLIN - Ø435 x 100mm
Total Weight:	FIHRGLIN - 6.1kg Approx.
Surfacing:	N/A

IMPORTANT: you must specify the colour option you require at the time of order if it is different from the colour listed/shown above, requirements are subject to availability at the time of order

Fahr Industries Ltd
Spitfire Road, Old Sarum,
Salisbury, Wiltshire, SP4 6GB, UK

© 2022 Fahr Industries Ltd
These designs and content belong to Fahr Industries Ltd and are not to be reproduced in any way or by any means without written permission

Tel: +44 (0)1722 349793
Fax: +44 (0)1722 349792
Web: www.fahr-industries.com

Product Information

Fahr

FICSCTIN - Concentric Counting Insert

BS EN 1176 - Designed to British & European Standards

MATERIALS
Panel - Two Colour XD Eco High Density Polyethylene (HDPE)


SUPPLY METHOD
Insert - Fully assembled


FEATURES
ROTATE - Concentric spinning discs
NUMBERS - Count to match the wheels


Insert can easily attach to your own panel



DIMENSIONS

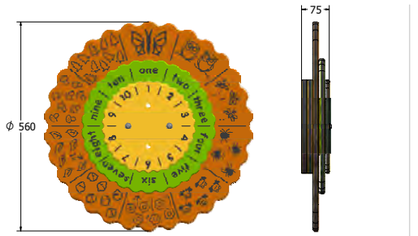

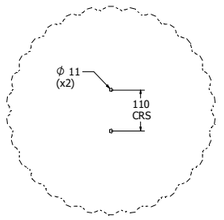

Required Host Panel Fixing Detail

TECHNICAL

Age Range:	2+ Years
Largest Part:	ϕ560 x 75mm
Total Weight:	6.5kg Approx.
Surfacing:	N/A

IMPORTANT: you must specify the colour option you require at the time of order if it is different from the colour listed/shown above, requirements are subject to availability at the time of order

Fahr Industries Ltd
Spitfire Road, Old Sarum,
Salisbury, Wiltshire, SP4 6GB, UK

© 2024 Fahr Industries Ltd
These designs and content belong to Fahr Industries Ltd and are not to be reproduced in any way or by any means without written permission

Tel: +44 (0)1722 349793
Fax: +44 (0)1722 349792
Web: www.fahr-industries.com

Park and Playground Solutions Limited
54 Norfolk Street
Ponsonby
Auckland
09 361 1099
021 764250
tina@parkcentral.co.nz
www.parkcentral.co.nz

Scale	-
Drawn	K.Holyoake
Approved	T. Dyer
Client	Matthew Beres | Wellington City Council
Issue	Developed Design - Public Engagement
Project Address	3 Boscobel Lane, Tawa

Example Design Images

Willowbank Reserve - Playground Renewal

Revision	Date	Notes
B	14/11/2024	Developed Design for Engagement

Drawing Number

LP.09