





1 EQUIPMENT LAYOUT PLAN
Scale: 1:150

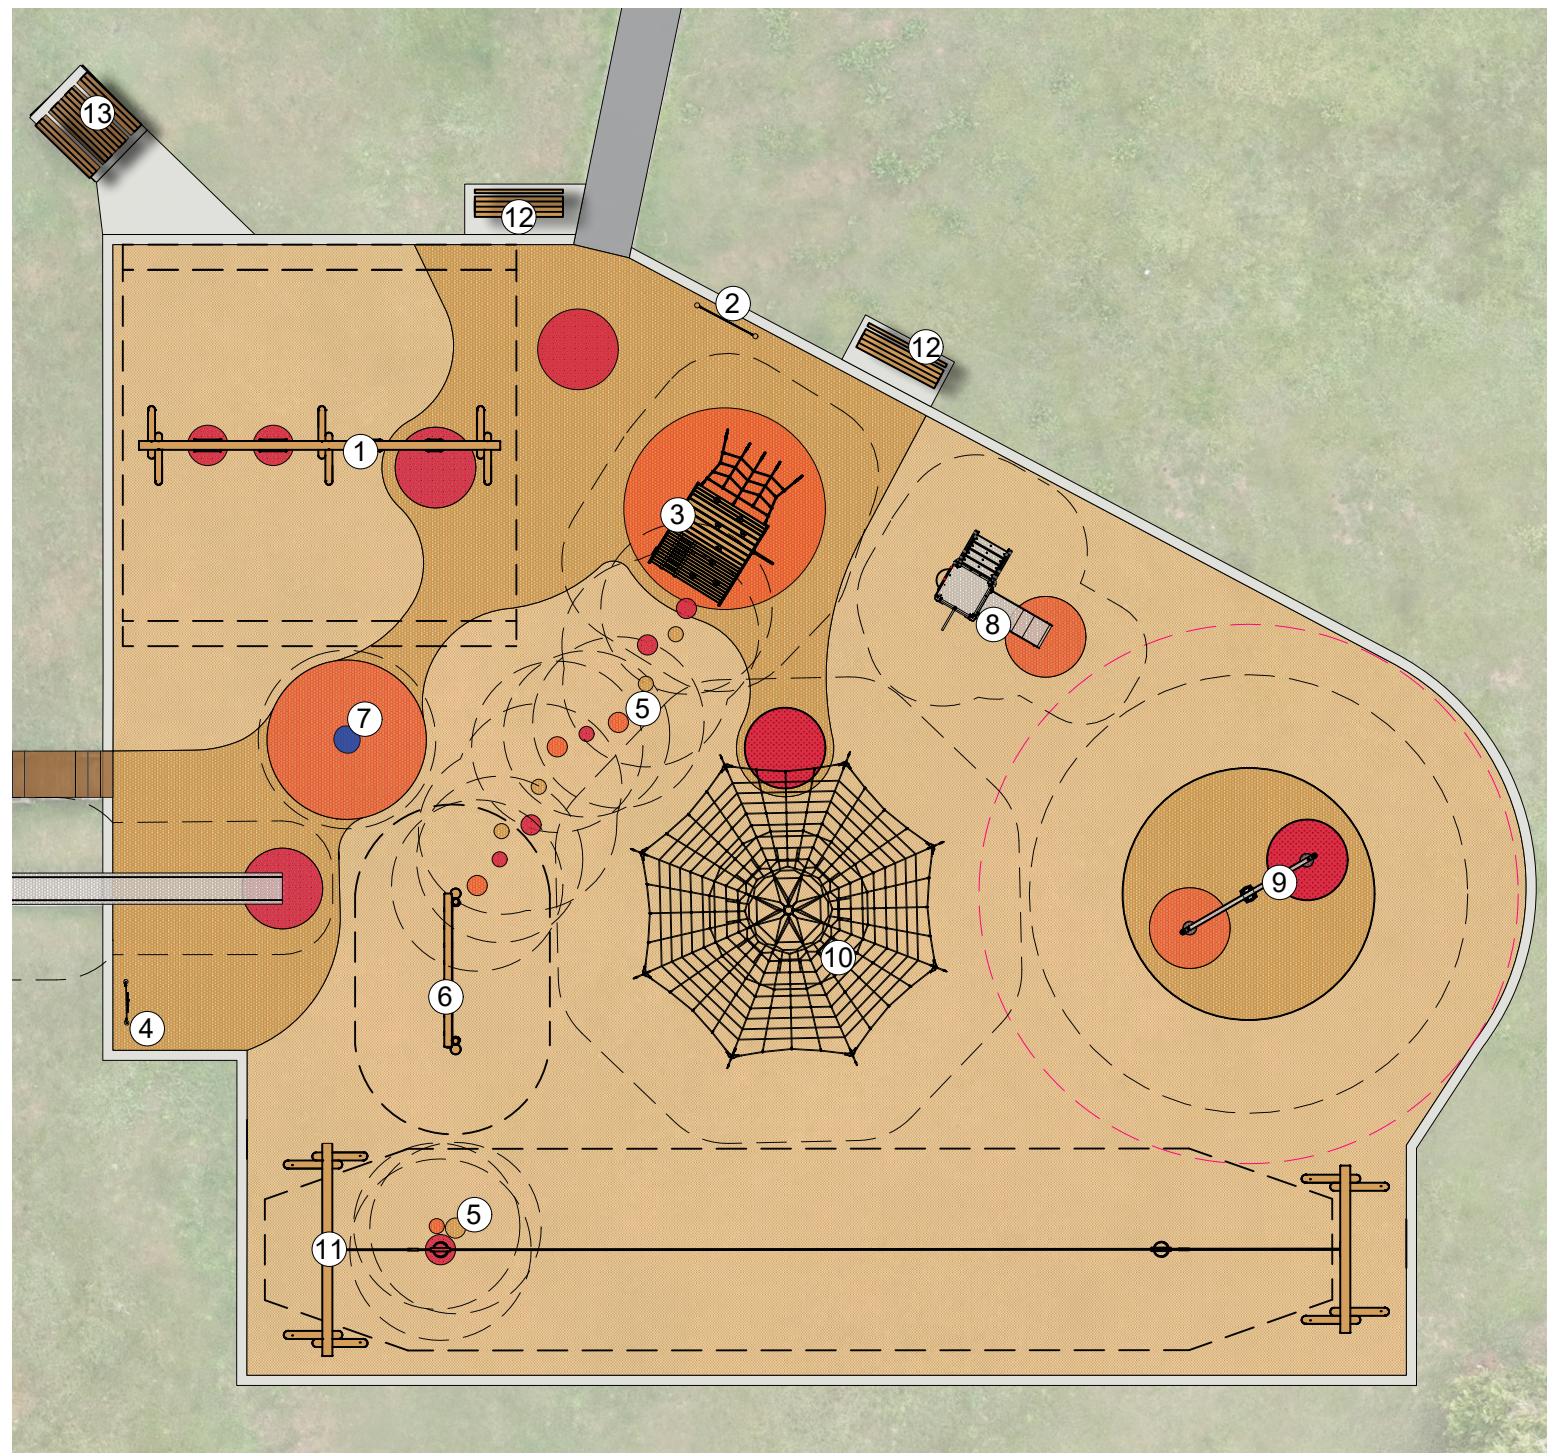

BUGLO 4033 SEESAW CAROUSEL
[COLOUR NOT SHOWN]

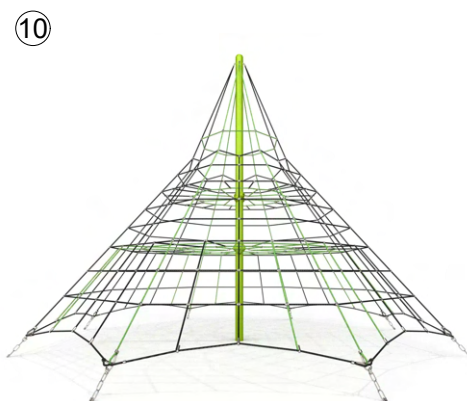


BUGLO 9104 ROPE CLIMBER
[COLOUR NOT SHOWN]



C20 SINGLE FLYING FOX 20m LENGTH
(H5 PINE)



CS08A 2.4M 2 BAY SWING WITH 2x RIGID, 1x
INFANT AND 1x INCLUSIVE SEAT, IN H5 PINE

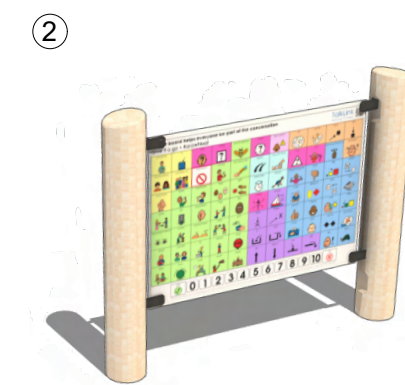

BILINGUAL COMMUNICATION BOARD




BUGLO 8458 JUNIOR HUT I



BUGLO 4154 COG PLAY PANEL



POUR'N'PLAY TOPPED TIMBER STEPPERS
[COLOURS NOT SHOWN]

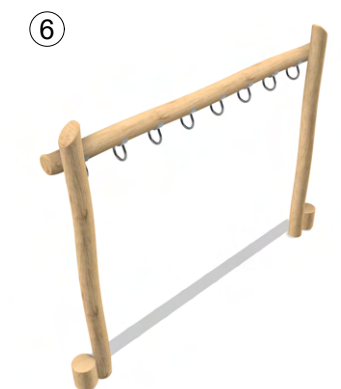

C08 OVERHEAD GRAB BAR WITH
ADDITIONAL CLIMBING GRIPS (H5 PINE)



RELOCATED REFURBISHED SPINNER



BUGLO 8019-9-27VIII25-1B

12 RELOCATED TIMBER BENCH SEAT

13 RETAIN AND PROTECT EXISTING TIMBER
PICNIC SET

creo
Playspace Design and Build

Unit 2/68 McLaughlins Road,
Wiri, Auckland 2104
09 320 4604 | info@creospace.co.nz

NOTICE

The data in this document incorporate proprietary rights of Creospace Limited. Any party accepting this document does so in confidence and agrees that it shall not be duplicated in whole or in part, nor disclosed to others, without the written consent of Creospace Limited.

PROJECT

Duncan Park Playground

ADDRESS

Linden Avenue, Tawa, Wellington

DRAWING TITLE

CONCEPT

ISSUE

REVIEW

DESIGNED BY

AC

PROJECT ID

NOP10698

CONSTRUCTION SET BY

CREO

SCALE

AS SHOWN

REVIEWED BY

BW

DRAWING #

LP01

DATE

20-11-2025

REVISION

REV-H



1 3D VIEW
Scale: N/A

- 1

CS08A 2.4M 2 BAY SWING WITH 2 RIGID, 1 INFANT AND 1 INCLUSIVE SEAT
- 2

BILINGUAL COMMUNICATION BOARD
- 3

8458 JUNIOR HUT I – FIREFIGHTER ROLE PLAY WITH NET, FIREFIGHTER POLE, CLIMBING HOLDS AND LADDER
- 4

POUR N PLAY TIMBER STEPPERS
- 5

C08 OVERHEAD GRAB BAR
- 6

8019-9-27VIII25-1B PLAY SET
- 7

REFURBISHED SPINNER
- 8

4033 SEESAW CAROUSEL
- 9

9104 ROPE CLIMBER
- 10

EXISTING SLIDE RUN OUT
- 11

4154 COG PLAY PANEL
- 12

C20 SINGLE FLYING FOX (20M)

creo[®]

Playspace Design and Build

Unit 2/68 Mclaughlins Road,
Wiri, Auckland 2104
09 320 4604 | info@creospace.co.nz

NOTICE

The data in this document incorporate proprietary rights of Creospace Limited. Any party accepting this document does so in confidence and agrees that it shall not be duplicated in whole or in part, nor disclosed to others, without the written consent of Creospace Limited.

© Creo

PROJECT

Duncan Park Playground

ADDRESS

Linden Avenue, Tawa, Wellington

DRAWING TITLE

CONCEPT

ISSUE

REVIEW

DESIGNED BY

AC

PROJECT ID

NOP10698

CONSTRUCTION SET BY

CREO

SCALE

AS SHOWN

REVIEWED BY

BW

DRAWING #


LP01a

DATE

20-11-2025

REVISION



REV-H

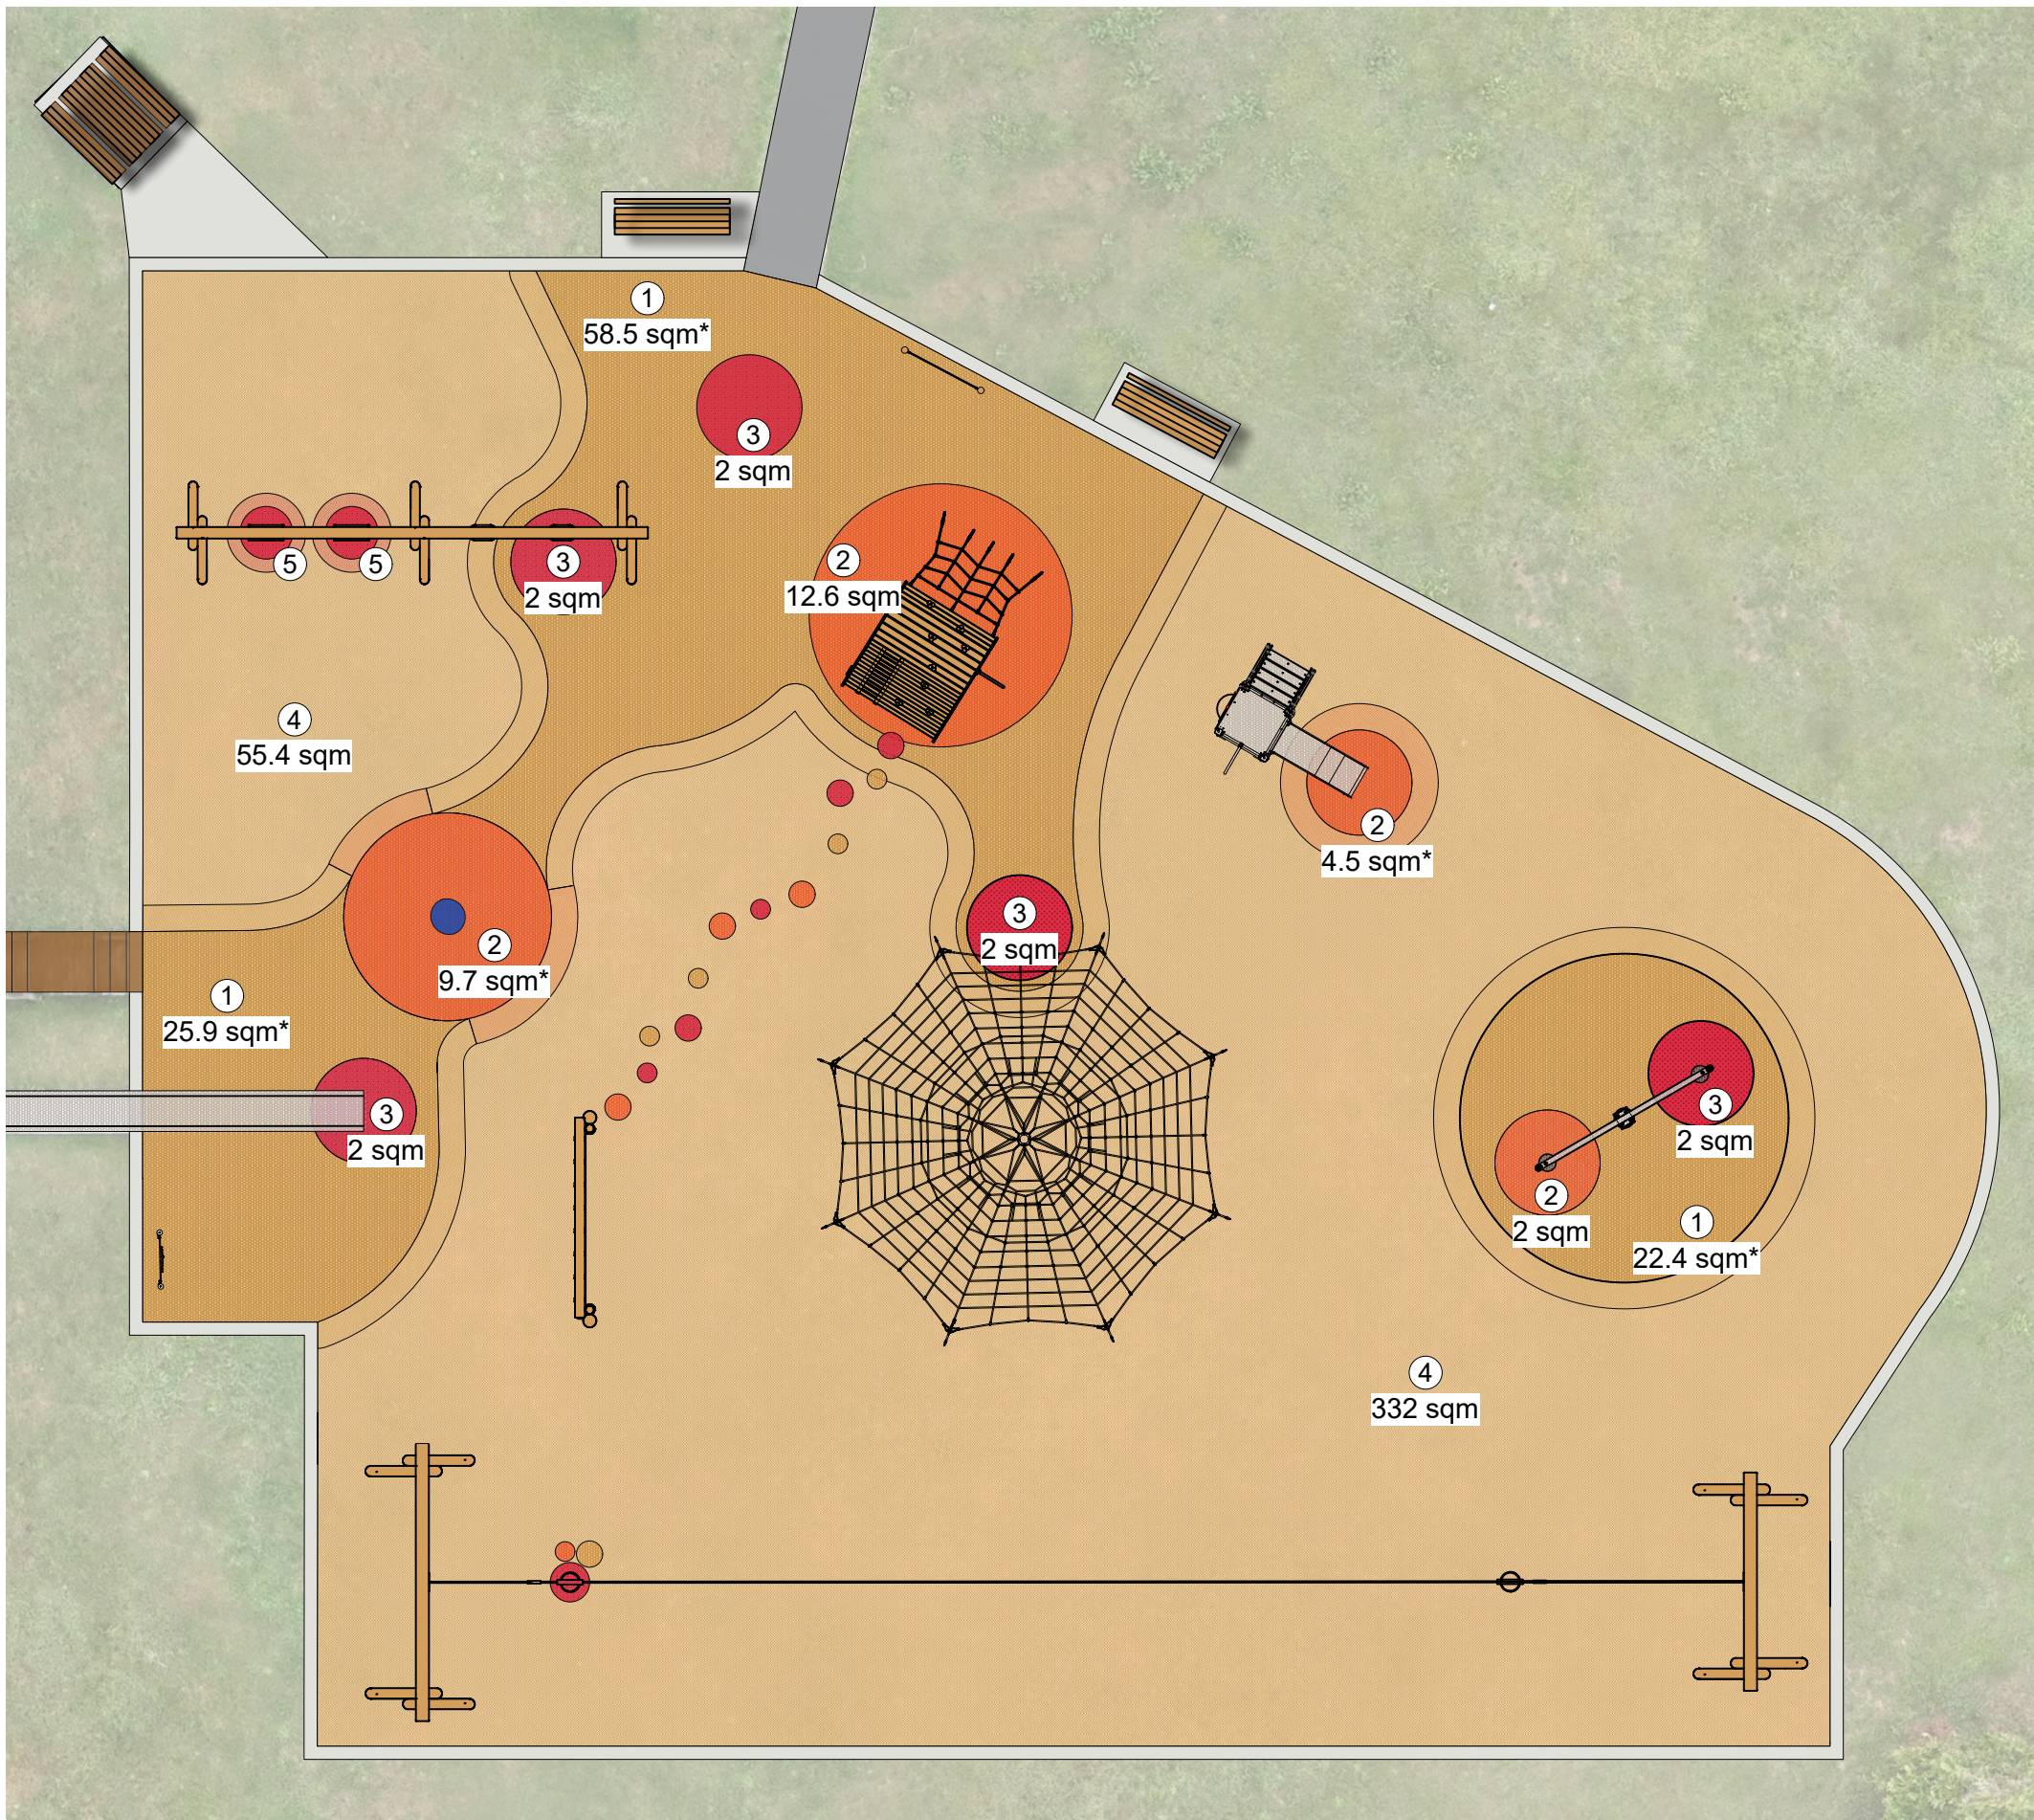

1 SURFACE FINISH PLAN [DRAFT]
Scale: 1:110

* INCLUDES 400MM OFFSET ALLOWANCE FOR ROLLED EDGE

POUR'N'PLAY

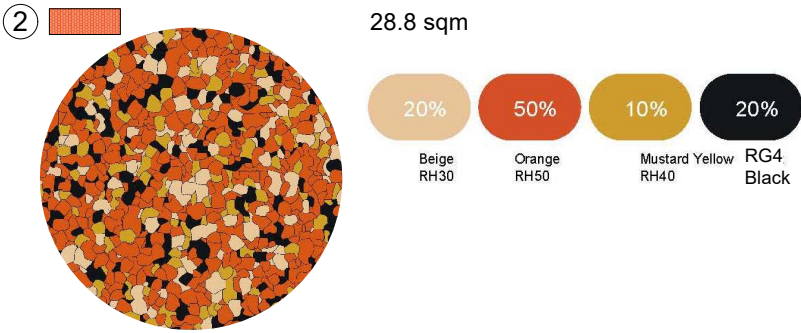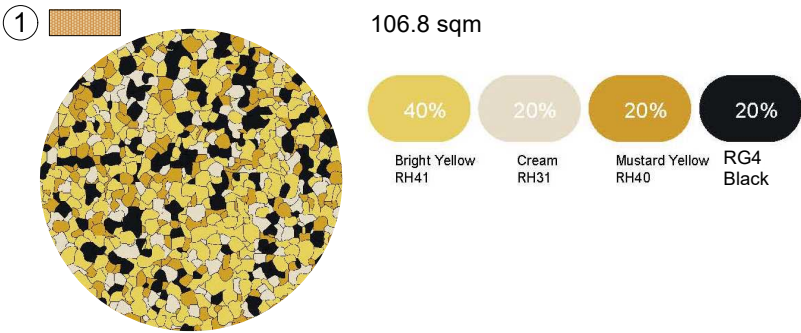

WOODCHIP CUSHIONFALL



LARGE CIRCLE PLAY POD



Playspace Design and Build

Unit 2/68 McLaughlins Road,
Wiri, Auckland 2104
09 320 4604 | info@creospace.co.nz

NOTICE

The data in this document incorporate proprietary rights of Creospace Limited. Any party accepting this document does so in confidence and agrees that it shall not be duplicated in whole or in part, nor disclosed to others, without the written consent of Creospace Limited.

© Creo

PROJECT

Duncan Park Playground

ADDRESS

Linden Avenue, Tawa, Wellington

DRAWING TITLE

FINISHES/COLOURS PLAN

ISSUE

REVIEW

DESIGNED BY	PROJECT ID
AC	NOP10698
CONSTRUCTION SET BY	SCALE
CREO	AS SHOWN
REVIEWED BY	DRAWING #
BW	LP04
DATE	REVISION
20-11-2025	REV-H