









Park and Playground Solutions Limited

54 Norfolk Street
Ponsonby
Auckland
09 361 1099
021 764250
tina@parkcentral.co.nz
www.parkcentral.co.nz

Scale	-
Drawn	K.Holyoake
Approved	T. Dyer
Client	Matthew Beres | Wellington City Council
Issue	Preliminary Concept | Discussion Only
Project Address	3 Boscobel Lane, Tawa

Design Themes

Willowbank Reserve - Playground Renewal

Revision	Date	Notes
A	20/05/2024	Preliminary Concept Plan for Engagement

Drawing Number

LP01

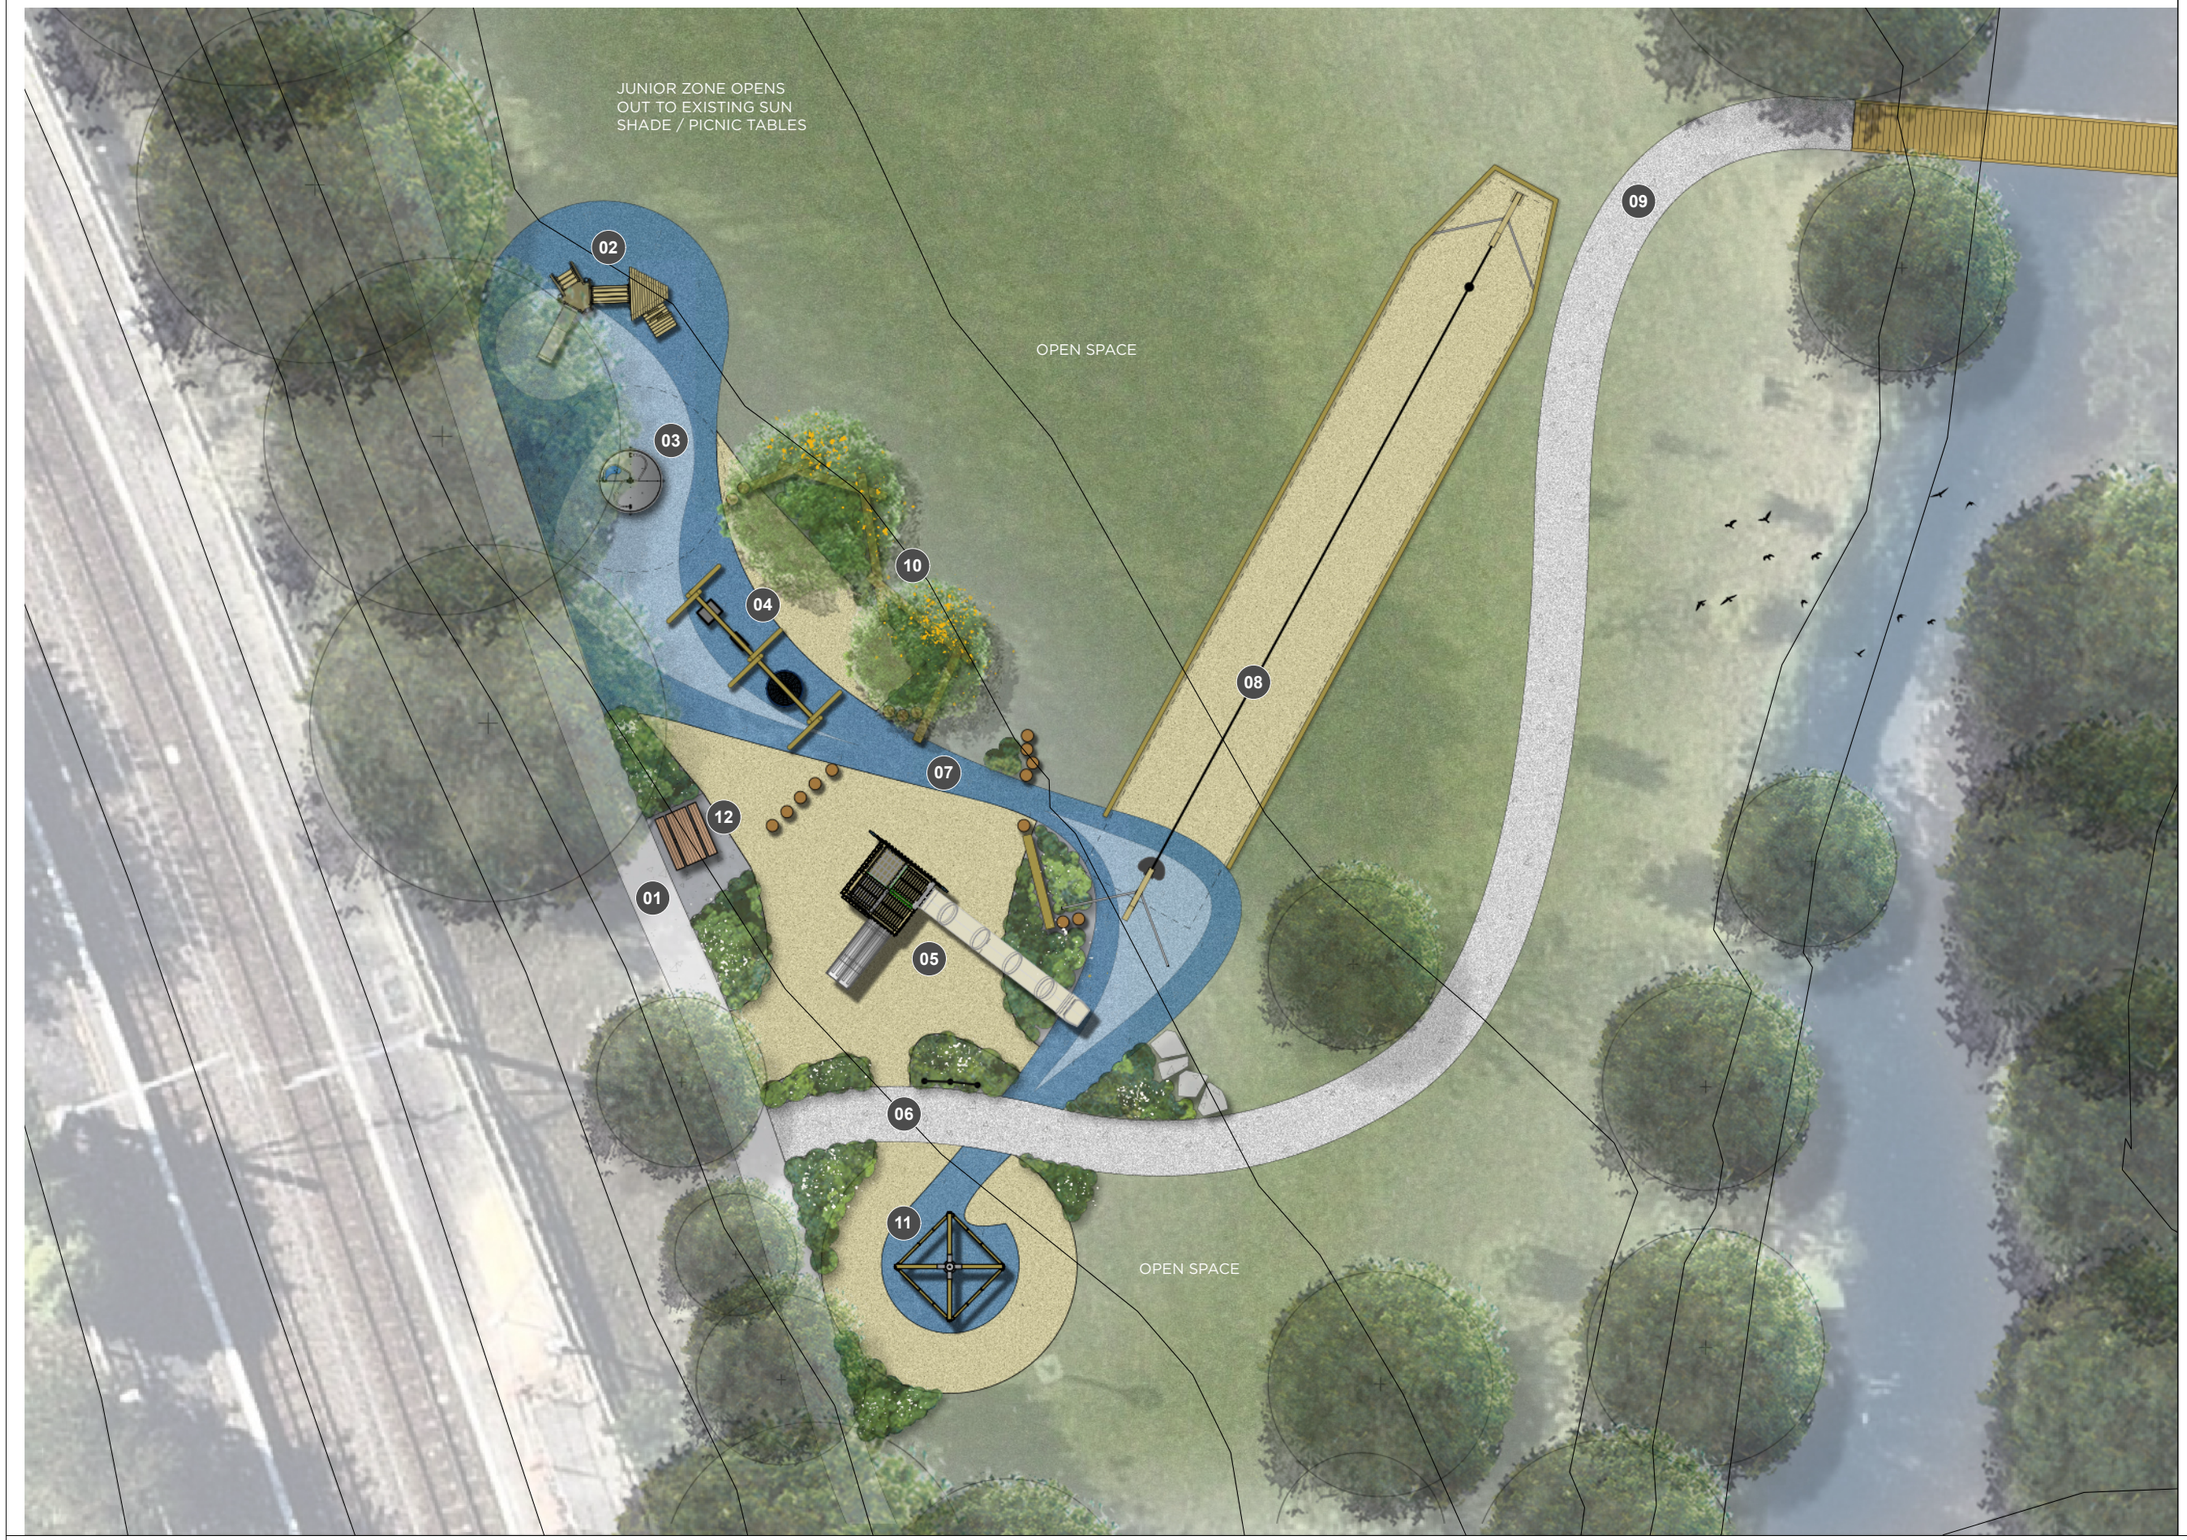

LEGEND

1. Existing footpath

2. Junior play unit

3. Accessible carousel.

4. 2-bay swing with basket, junior and accessible seats.

5. Slide tower

6. New footpath connection

7. Wetpour safety surface provides robust transitional surface to slope, and firm access to flying fox. Additional opportunity to include nature design narratives and patterning into wetpour surface.

8. Single flying fox.

9. New path access to existing bridge.

10. Nature play network with timber balance beams, steppers, native plantings and shade trees.

11. Dancing snake

12. Picnic table

Native shrub plantings

Natural lawn / passive open space

Cushionfall - safety surface

Wetpour - safety surface

Park and Playground Solutions Limited

54 Norfolk Street
Ponsonby
Auckland
09 361 1099
021 764250
tina@parkcentral.co.nz
www.parkcentral.co.nz

Scale	1:200 @ A3
Drawn	K.Holyoake
Approved	T. Dyer
Client	Matthew Beres | Wellington City Council
Issue	Preliminary Concept | Discussion Only
Project Address	3 Boscobel Lane, Tawa

0 2 4 6 8 10 M

Scale 1:200 @ A3

Preliminary Concept Plan

Willowbank Reserve - Playground Renewal

Revision	Date	Notes
A	20/05/2024	Preliminary Concept Plan for Engagement

Drawing Number

LP02



Park and Playground Solutions Limited

54 Norfolk Street
Ponsonby
Auckland
09 361 1099
021 764250
tina@parkcentral.co.nz
www.parkcentral.co.nz

Scale	-
Drawn	Playco Equipment Limited
Approved	T. Dyer
Client	Matthew Beres | Wellington City Council
Issue	Preliminary Concept | Discussion Only
Project Address	3 Boscobel Lane, Tawa

Indicative 3D Rendering

Willowbank Reserve - Playground Renewal

Revision	Date	Notes
A	20/05/2024	Preliminary Concept Plan for Engagement

Drawing Number

LP03



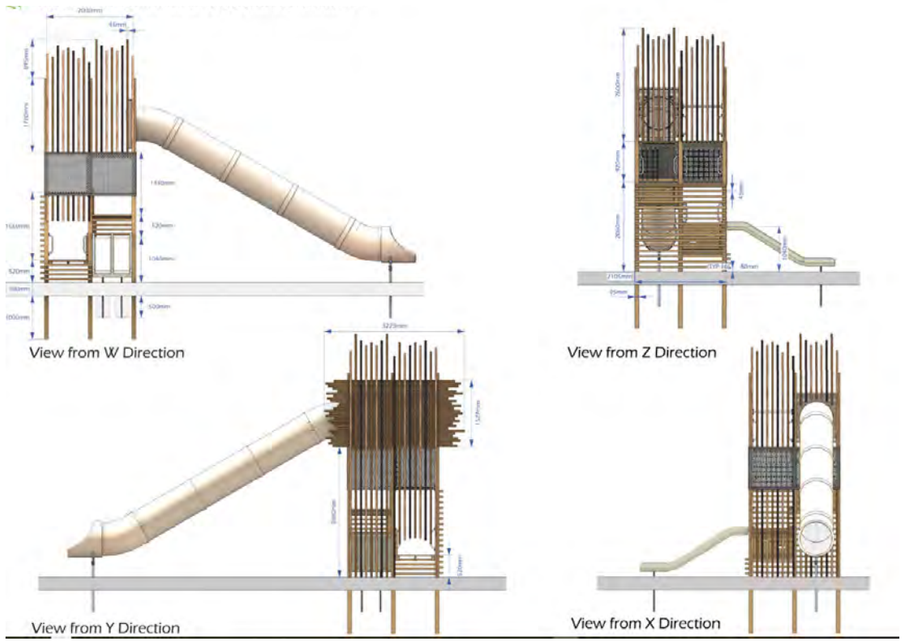

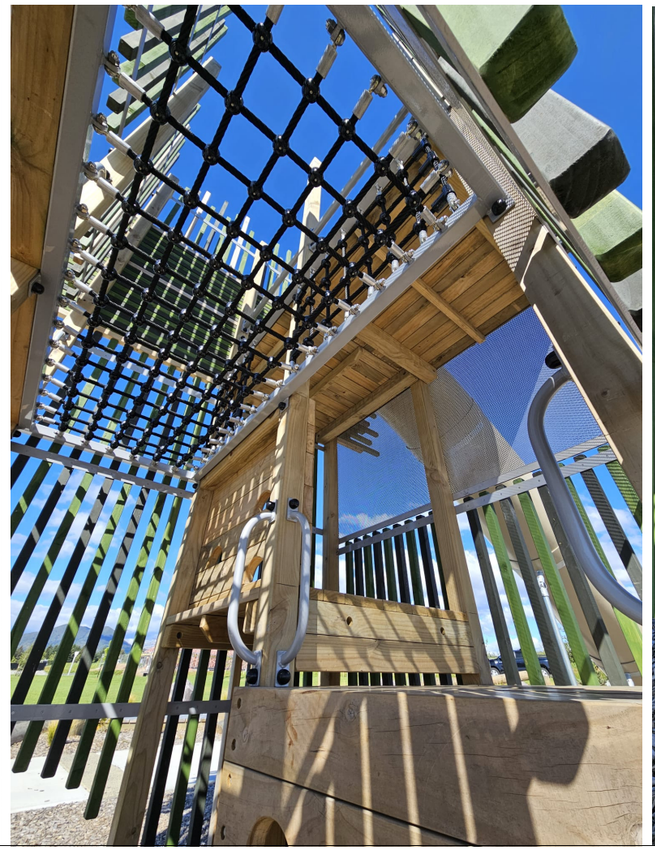



Park and Playground Solutions Limited

54 Norfolk Street
Ponsonby
Auckland
09 361 1099
021 764250
tina@parkcentral.co.nz
www.parkcentral.co.nz

Scale	-
Drawn	K.Holyoake
Approved	T. Dyer
Client	Matthew Beres | Wellington City Council
Issue	Preliminary Concept | Discussion Only
Project Address	3 Boscobel Lane, Tawa

Slide Tower - Indicative Images

Willowbank Reserve - Playground Renewal

Revision	Date	Notes
A	20/05/2024	Preliminary Concept Plan for Engagement

Drawing Number

LP04



Park and Playground Solutions Limited

54 Norfolk Street
Ponsonby
Auckland
09 361 1099
021 764250
tina@parkcentral.co.nz
www.parkcentral.co.nz

Scale	-
Drawn	Playco Equipment Limited
Approved	T. Dyer
Client	Matthew Beres | Wellington City Council
Issue	Preliminary Concept | Discussion Only
Project Address	3 Boscobel Lane, Tawa

Slide Tower - Indicative 3D Rendering

Willowbank Reserve - Playground Renewal

Revision	Date	Notes
A	20/05/2024	Preliminary Concept Plan for Engagement

Drawing Number

LP05



Park and Playground Solutions Limited

54 Norfolk Street
Ponsonby
Auckland
09 361 1099
021 764250
tina@parkcentral.co.nz
www.parkcentral.co.nz

Scale	-
Drawn	Playco Equipment Limited
Approved	T. Dyer
Client	Matthew Beres | Wellington City Council
Issue	Preliminary Concept | Discussion Only
Project Address	3 Boscobel Lane, Tawa

Preliminary Concept Images

Willowbank Reserve - Playground Renewal

Revision	Date	Notes
A	20/05/2024	Preliminary Concept Plan for Engagement

Drawing Number

LP06

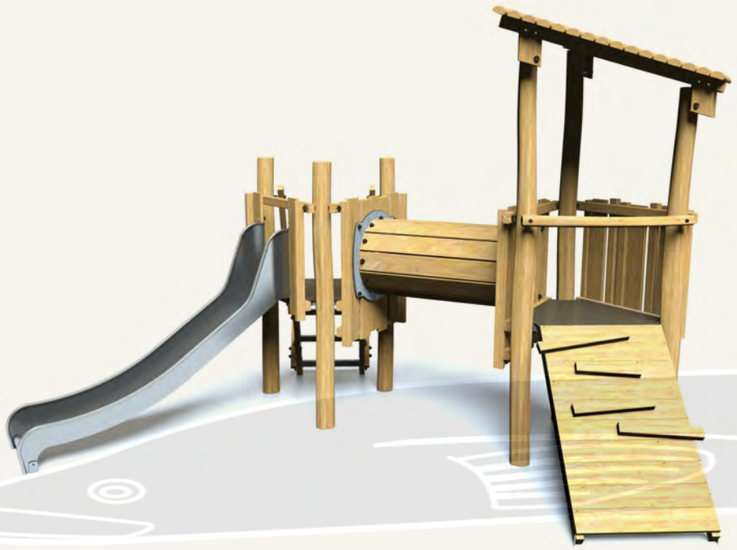

Junior play unit

Tuna image credit: https://waimaori.maori.nz/he-reo-whakamana/

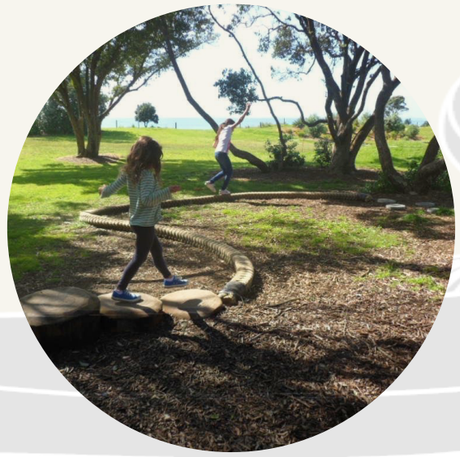

Nature play network





Native shrub plantings



2-bay swing with basket, junior and accessible seats.



Accessible carousel.

Park and Playground Solutions Limited

54 Norfolk Street
Ponsonby
Auckland
09 361 1099
021 764250
tina@parkcentral.co.nz
www.parkcentral.co.nz

Scale	-
Drawn	K.Holyoake
Approved	T. Dyer
Client	Matthew Beres | Wellington City Council
Issue	Preliminary Concept | Discussion Only
Project Address	3 Boscobel Lane, Tawa

Preliminary Concept Images

Willowbank Reserve - Playground Renewal

Revision	Date	Notes
A	20/05/2024	Preliminary Concept Plan for Engagement

Drawing Number

LP07



Park and Playground Solutions Limited

54 Norfolk Street
Ponsonby
Auckland
09 361 1099
021 764250
tina@parkcentral.co.nz
www.parkcentral.co.nz

Scale	-
Drawn	Playco Equipment Limited
Approved	T. Dyer
Client	Matthew Beres | Wellington City Council
Issue	Preliminary Concept | Discussion Only
Project Address	3 Boscobel Lane, Tawa

Flying Fox - Indicative 3D Rendering

Willowbank Reserve - Playground Renewal

Revision	Date	Notes
A	20/05/2024	Preliminary Concept Plan for Engagement

Drawing Number

LP08



Dancing snake



Accessible picnic table



Accessible swing seat



Timber stepping logs



Cushionfall safety surface



Nike Grind - wetpour safety surface

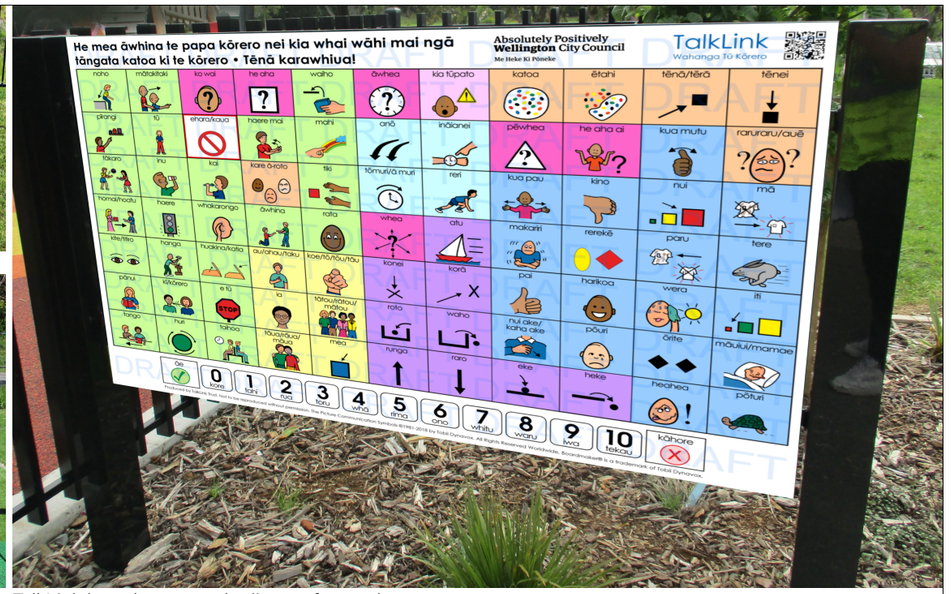

TalkLink boards mounted adjacent footpath



Nature story boards

Park and Playground Solutions Limited
54 Norfolk Street
Ponsonby
Auckland
09 361 1099
021 764250
tina@parkcentral.co.nz
www.parkcentral.co.nz

Scale	-
Drawn	K.Holyoake
Approved	T. Dyer
Client	Matthew Beres | Wellington City Council
Issue	Preliminary Concept | Discussion Only
Project Address	3 Boscobel Lane, Tawa

Preliminary Concept Images

Willowbank Reserve - Playground Renewal

Revision	Date	Notes
A	20/05/2024	Preliminary Concept Plan for Engagement

Drawing Number

LP09