



LAYOUT OPTIONS

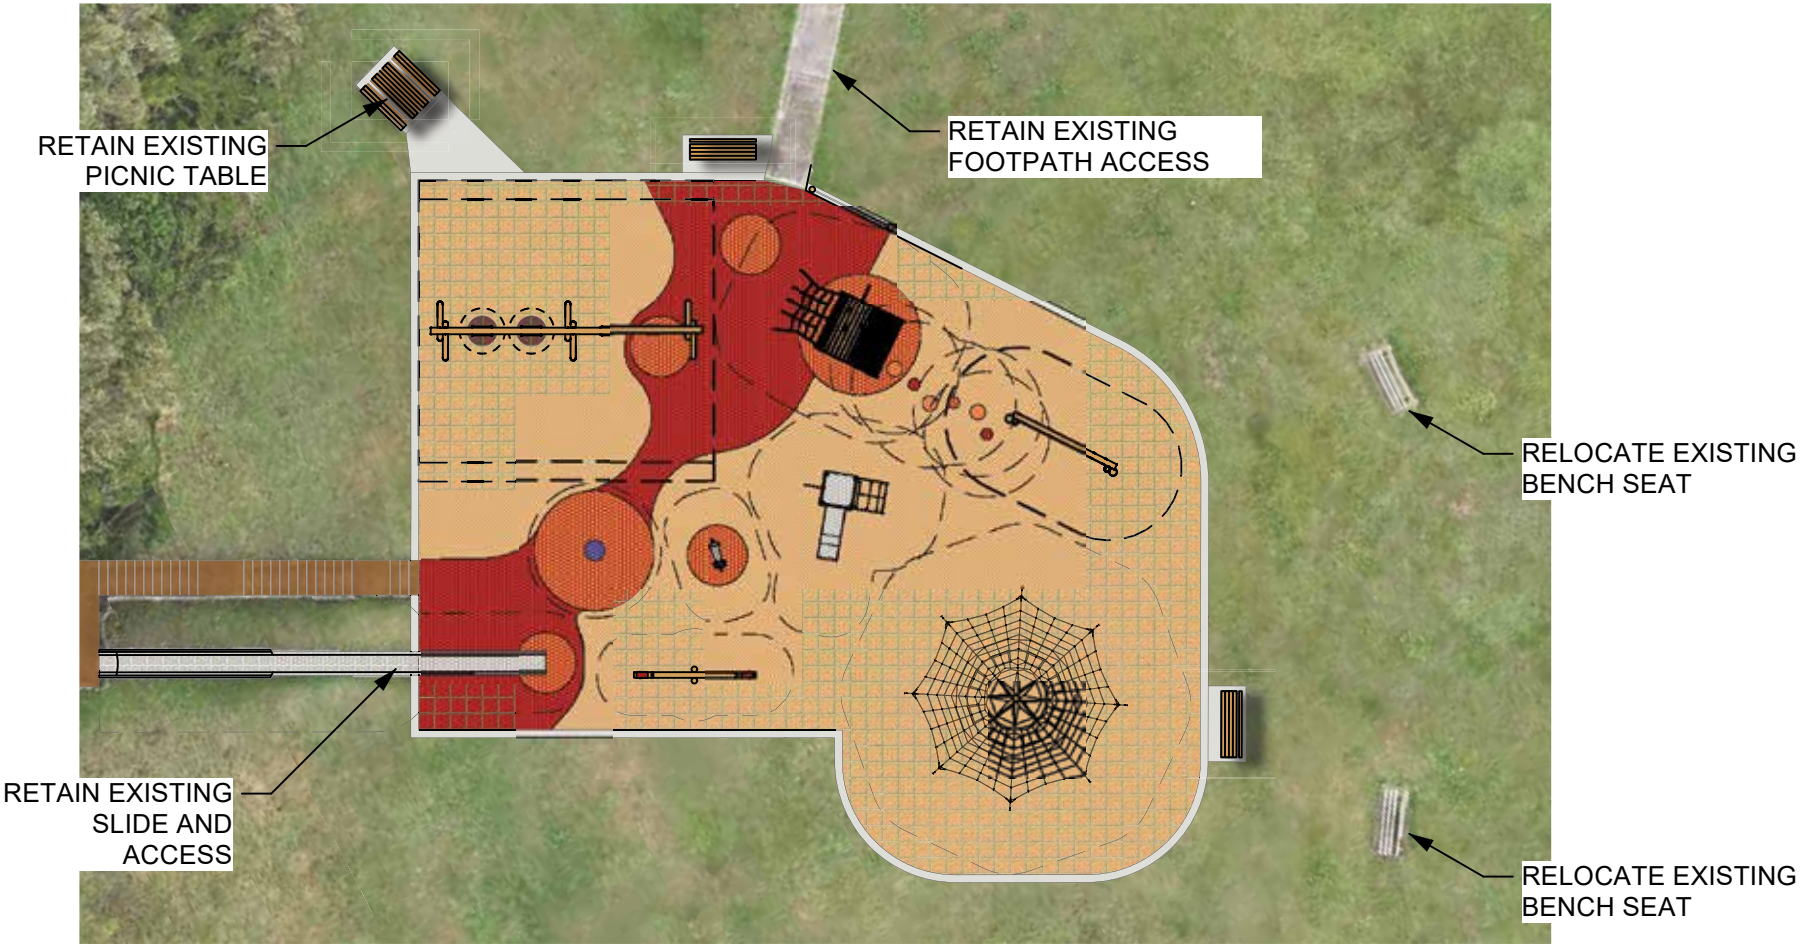

1 **OPTION 1 – SPACE NET**
Scale: 1:200

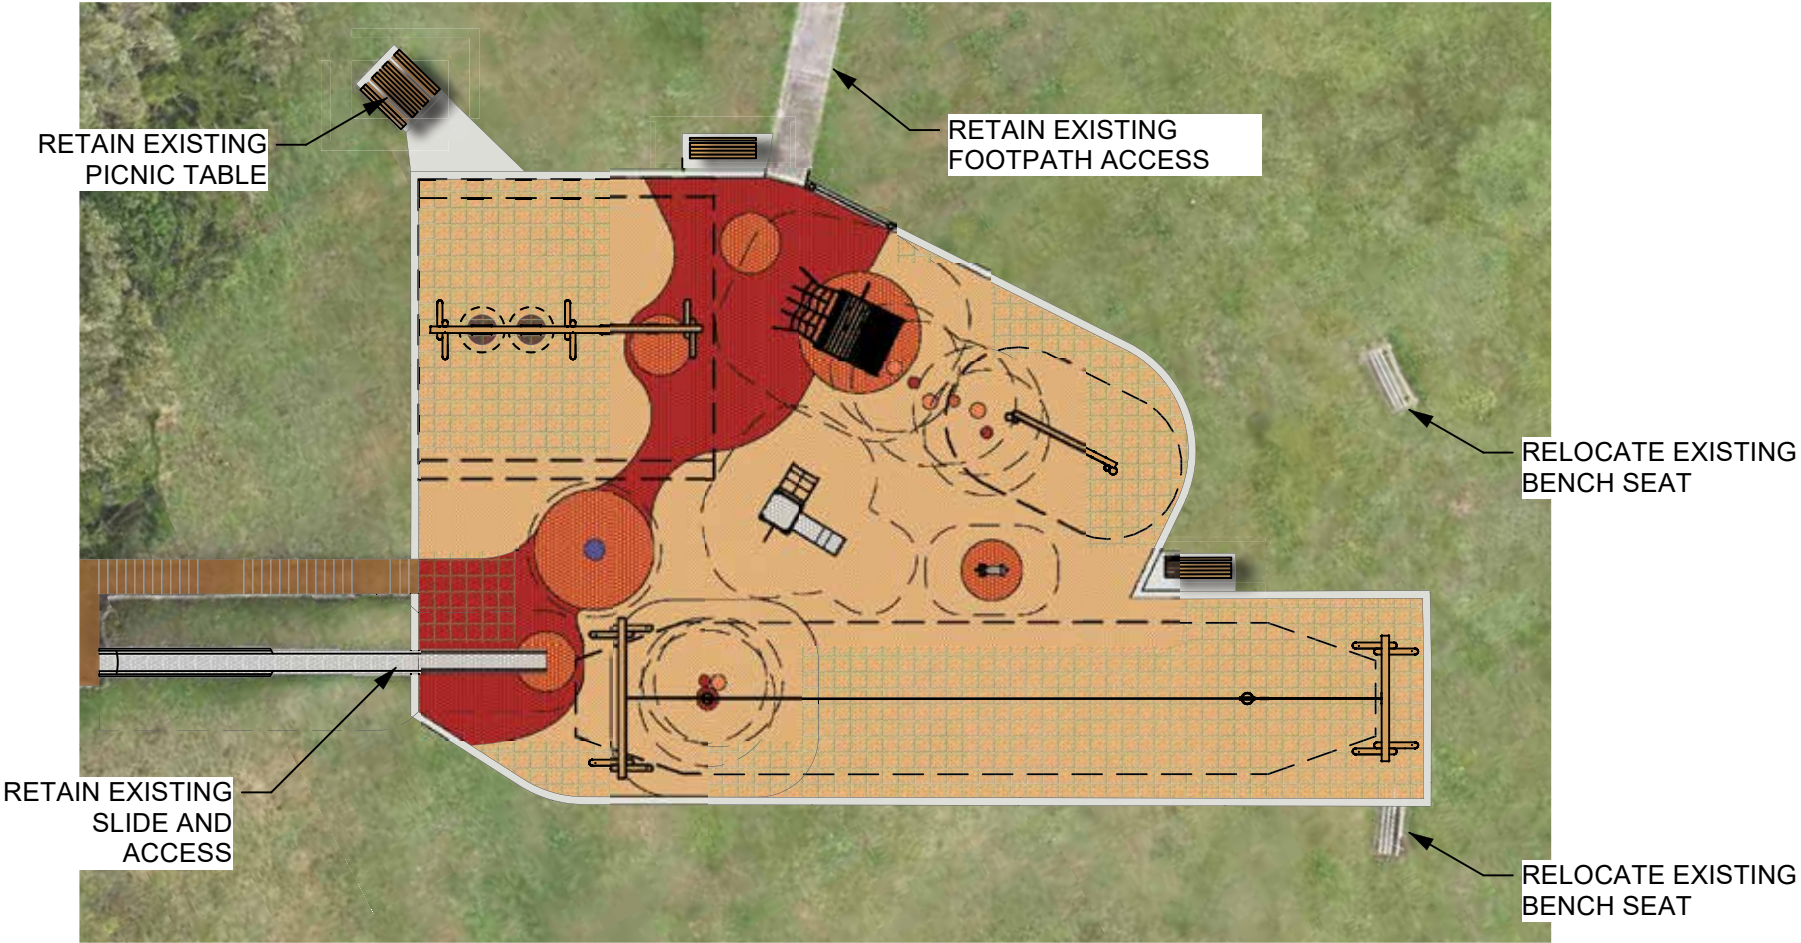

2 **OPTION 2 – FLYING FOX**
Scale: 1:200



Playspace Design and Build

Unit 2/68 Mclaughlins Road,
Wiri, Auckland 2104
09 320 4604 | info@creospace.co.nz

NOTICE

The data in this document incorporate proprietary rights of Creospace Limited. Any party accepting this document does so in confidence and agrees that it shall not be duplicated in whole or in part, nor disclosed to others, without the written consent of Creospace Limited.

© Creo

PROJECT

Duncan Park Playground

ADDRESS

Linden Avenue, Tawa, Wellington

DRAWING TITLE


CONCEPT

ISSUE

REVIEW

DESIGNED BY	PROJECT ID
AC	NOP10698
CONSTRUCTION SET BY	SCALE
CREO	AS SHOWN
REVIEWED BY	DRAWING #
BW	LP01
DATE	REVISION
30-05-2025	REV-C

OPTION 1 – EQUIPMENT

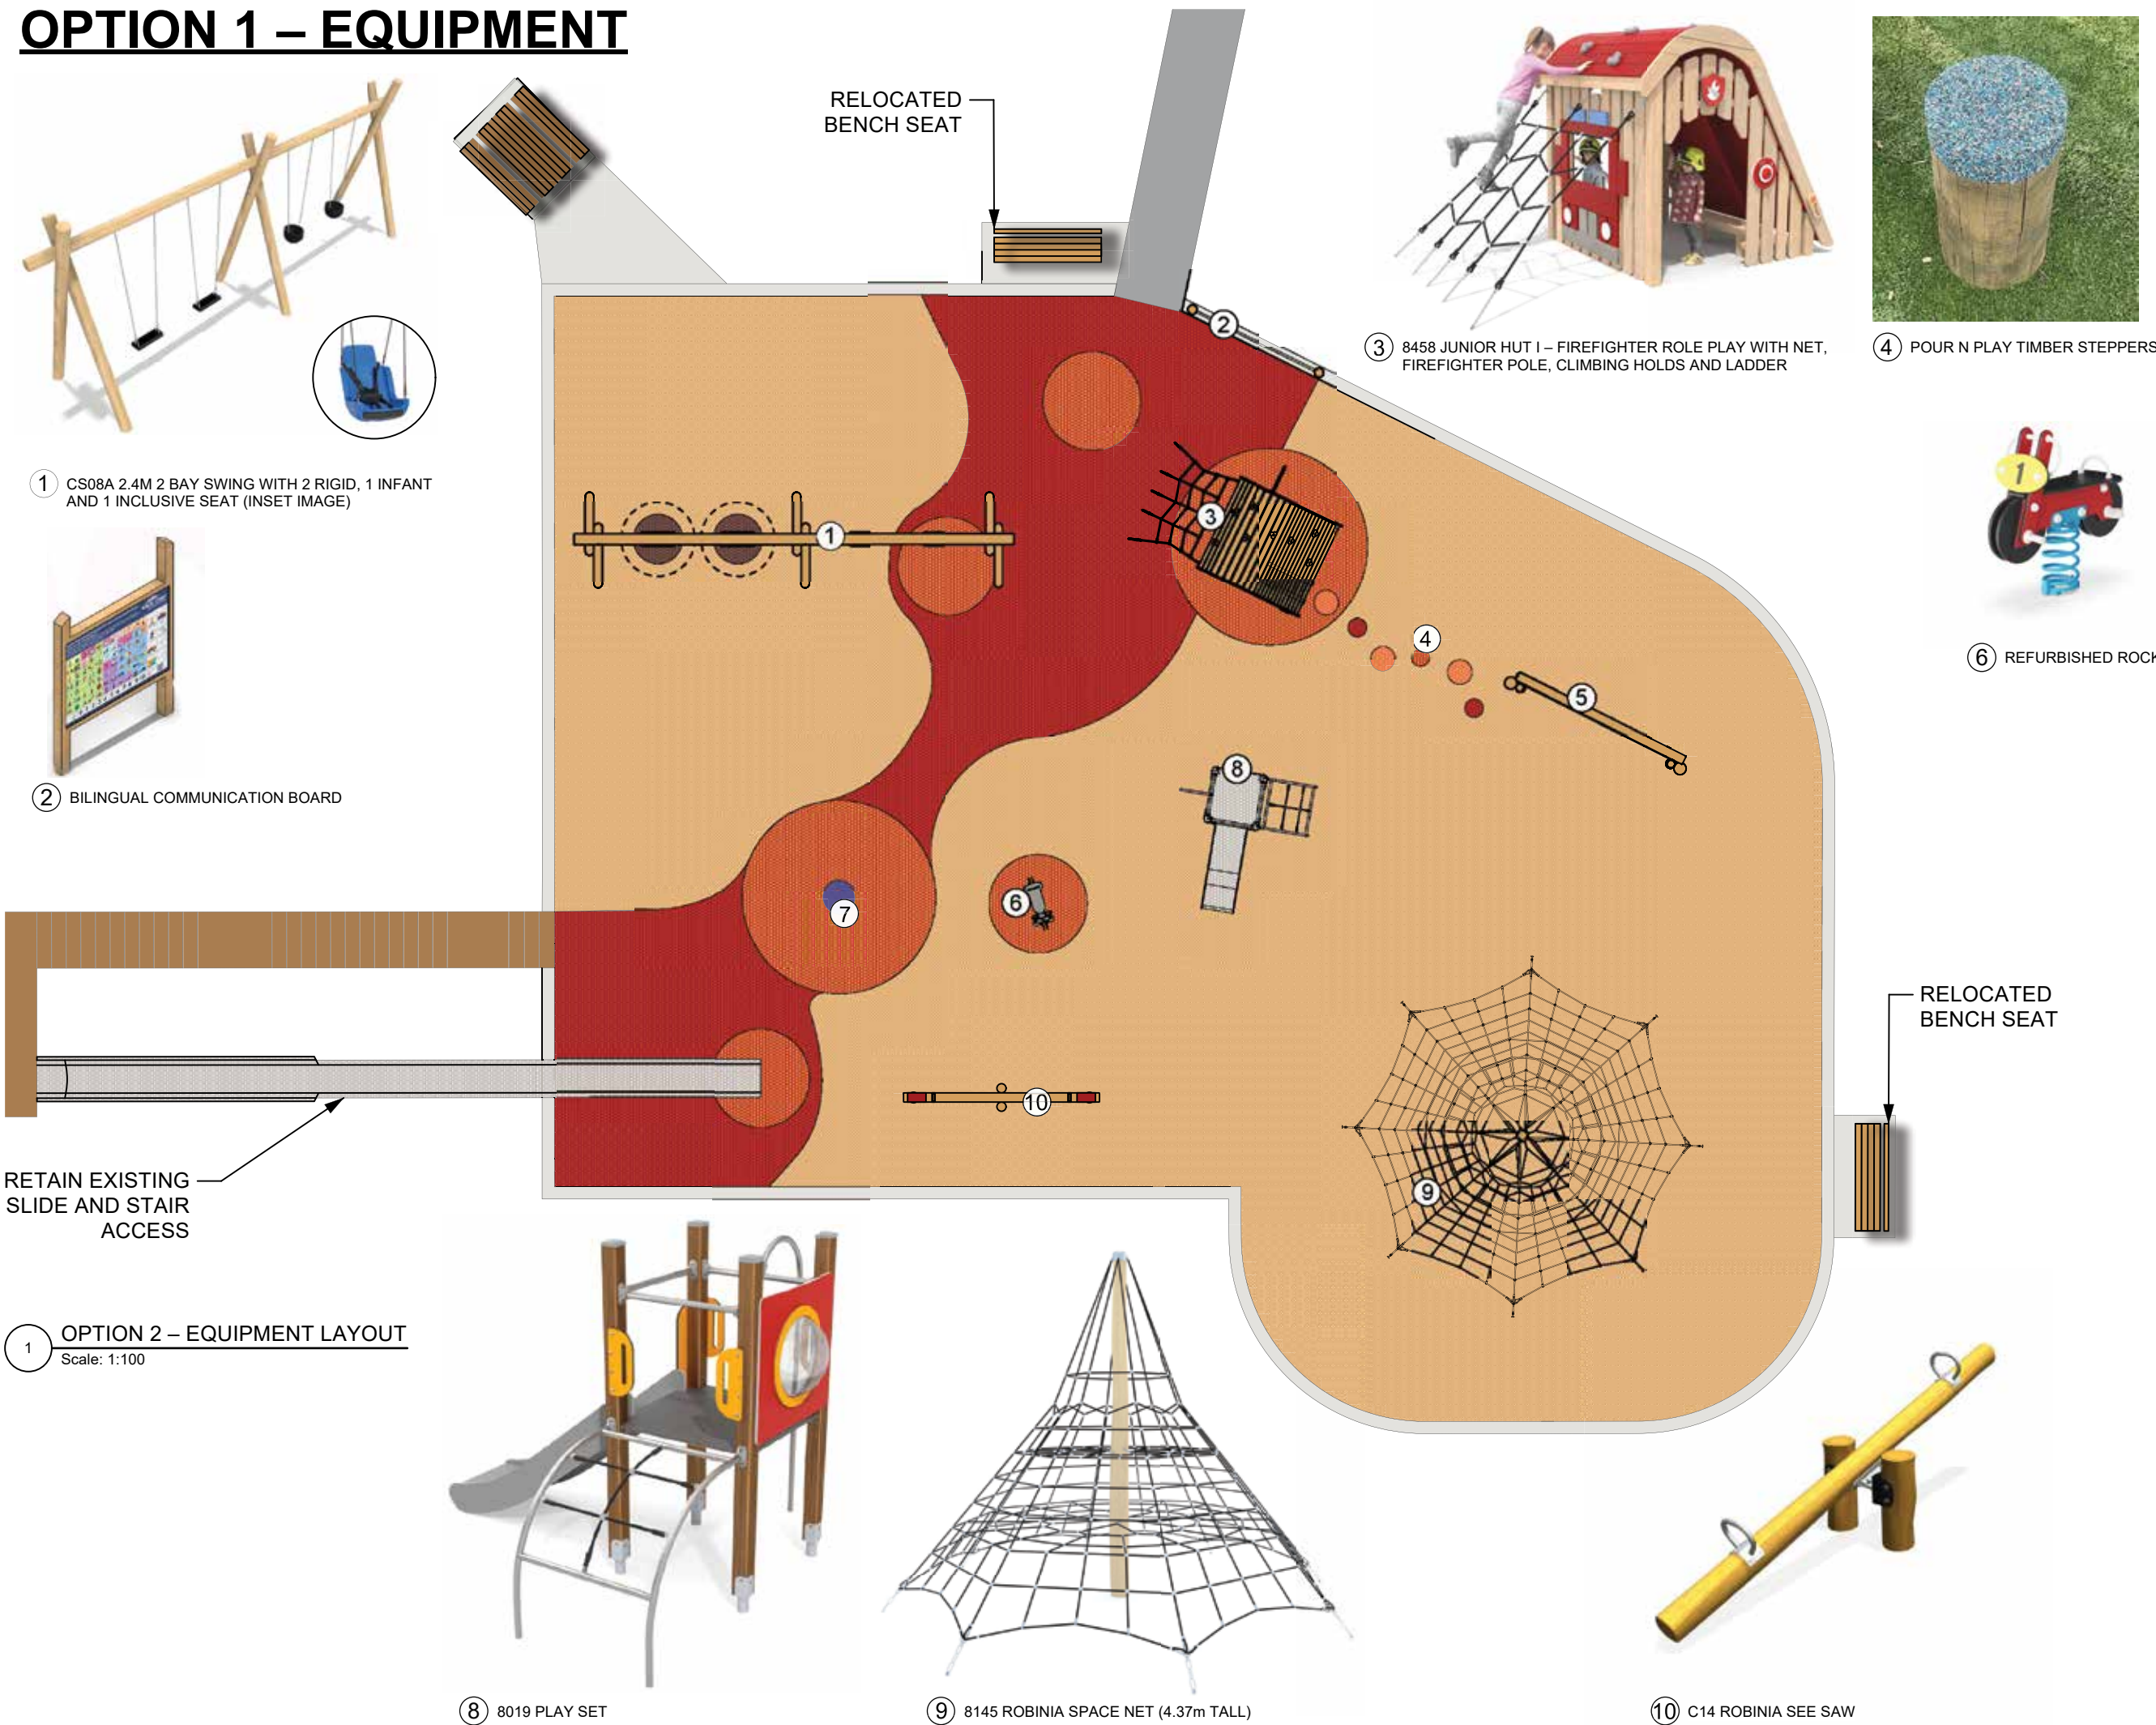

1 CS08A 2.4M 2 BAY SWING WITH 2 RIGID, 1 INFANT AND 1 INCLUSIVE SEAT (INSET IMAGE)

2 BILINGUAL COMMUNICATION BOARD

3 8458 JUNIOR HUT I – FIREFIGHTER ROLE PLAY WITH NET, FIREFIGHTER POLE, CLIMBING HOLDS AND LADDER

4 POUR N PLAY TIMBER STEPPERS

5 C08 OVERHEAD GRAB BAR



6 REFURBISHED ROCKER



7 REFURBISHED SPINNER

RETAIN EXISTING SLIDE AND STAIR ACCESS

1 OPTION 2 – EQUIPMENT LAYOUT
Scale: 1:100

8 8019 PLAY SET

9 8145 ROBINIA SPACE NET (4.37m TALL)

10 C14 ROBINIA SEE SAW

NOTE:
INDICATIVE IMAGES ONLY



Unit 2/68 McLaughlins Road,
Wiri, Auckland 2104
09 320 4604 | info@creospace.co.nz

NOTICE
The data in this document incorporate proprietary rights of Creospace Limited. Any party accepting this document does so in confidence and agrees that it shall not be duplicated in whole or in part, nor disclosed to others, without the written consent of Creospace Limited.

PROJECT
Duncan Park Playground


ADDRESS
Linden Avenue, Tawa, Wellington

DRAWING TITLE
CONCEPT


ISSUE
REVIEW

DESIGNED BY AC	PROJECT ID NOP10698
CONSTRUCTION SET BY CREO	SCALE AS SHOWN
REVIEWED BY BW	DRAWING # LP01A
DATE 30-05-2025	REVISION REV-C

OPTION 1 – SURFACING


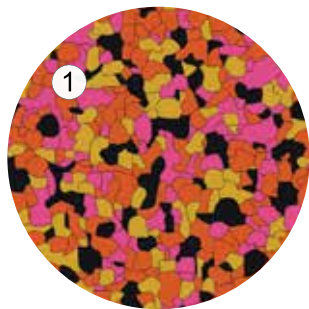


20% Funky Pink RH90
20% RG4
40% Orange RH50
20% Mustard Yellow RH40

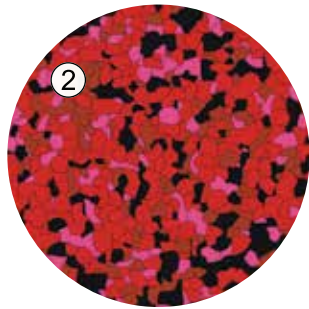

20% Funky Pink RH90
20% RG4
20% Standard Red RH01
40% Bright Red RH02

RUBBER WET POUR WITH 20% RECYCLED CONTENT PROVIDING FIRM ACCESS TO INCLUSIVE SWING AND EXISTING EMBANKMENT SLIDE.

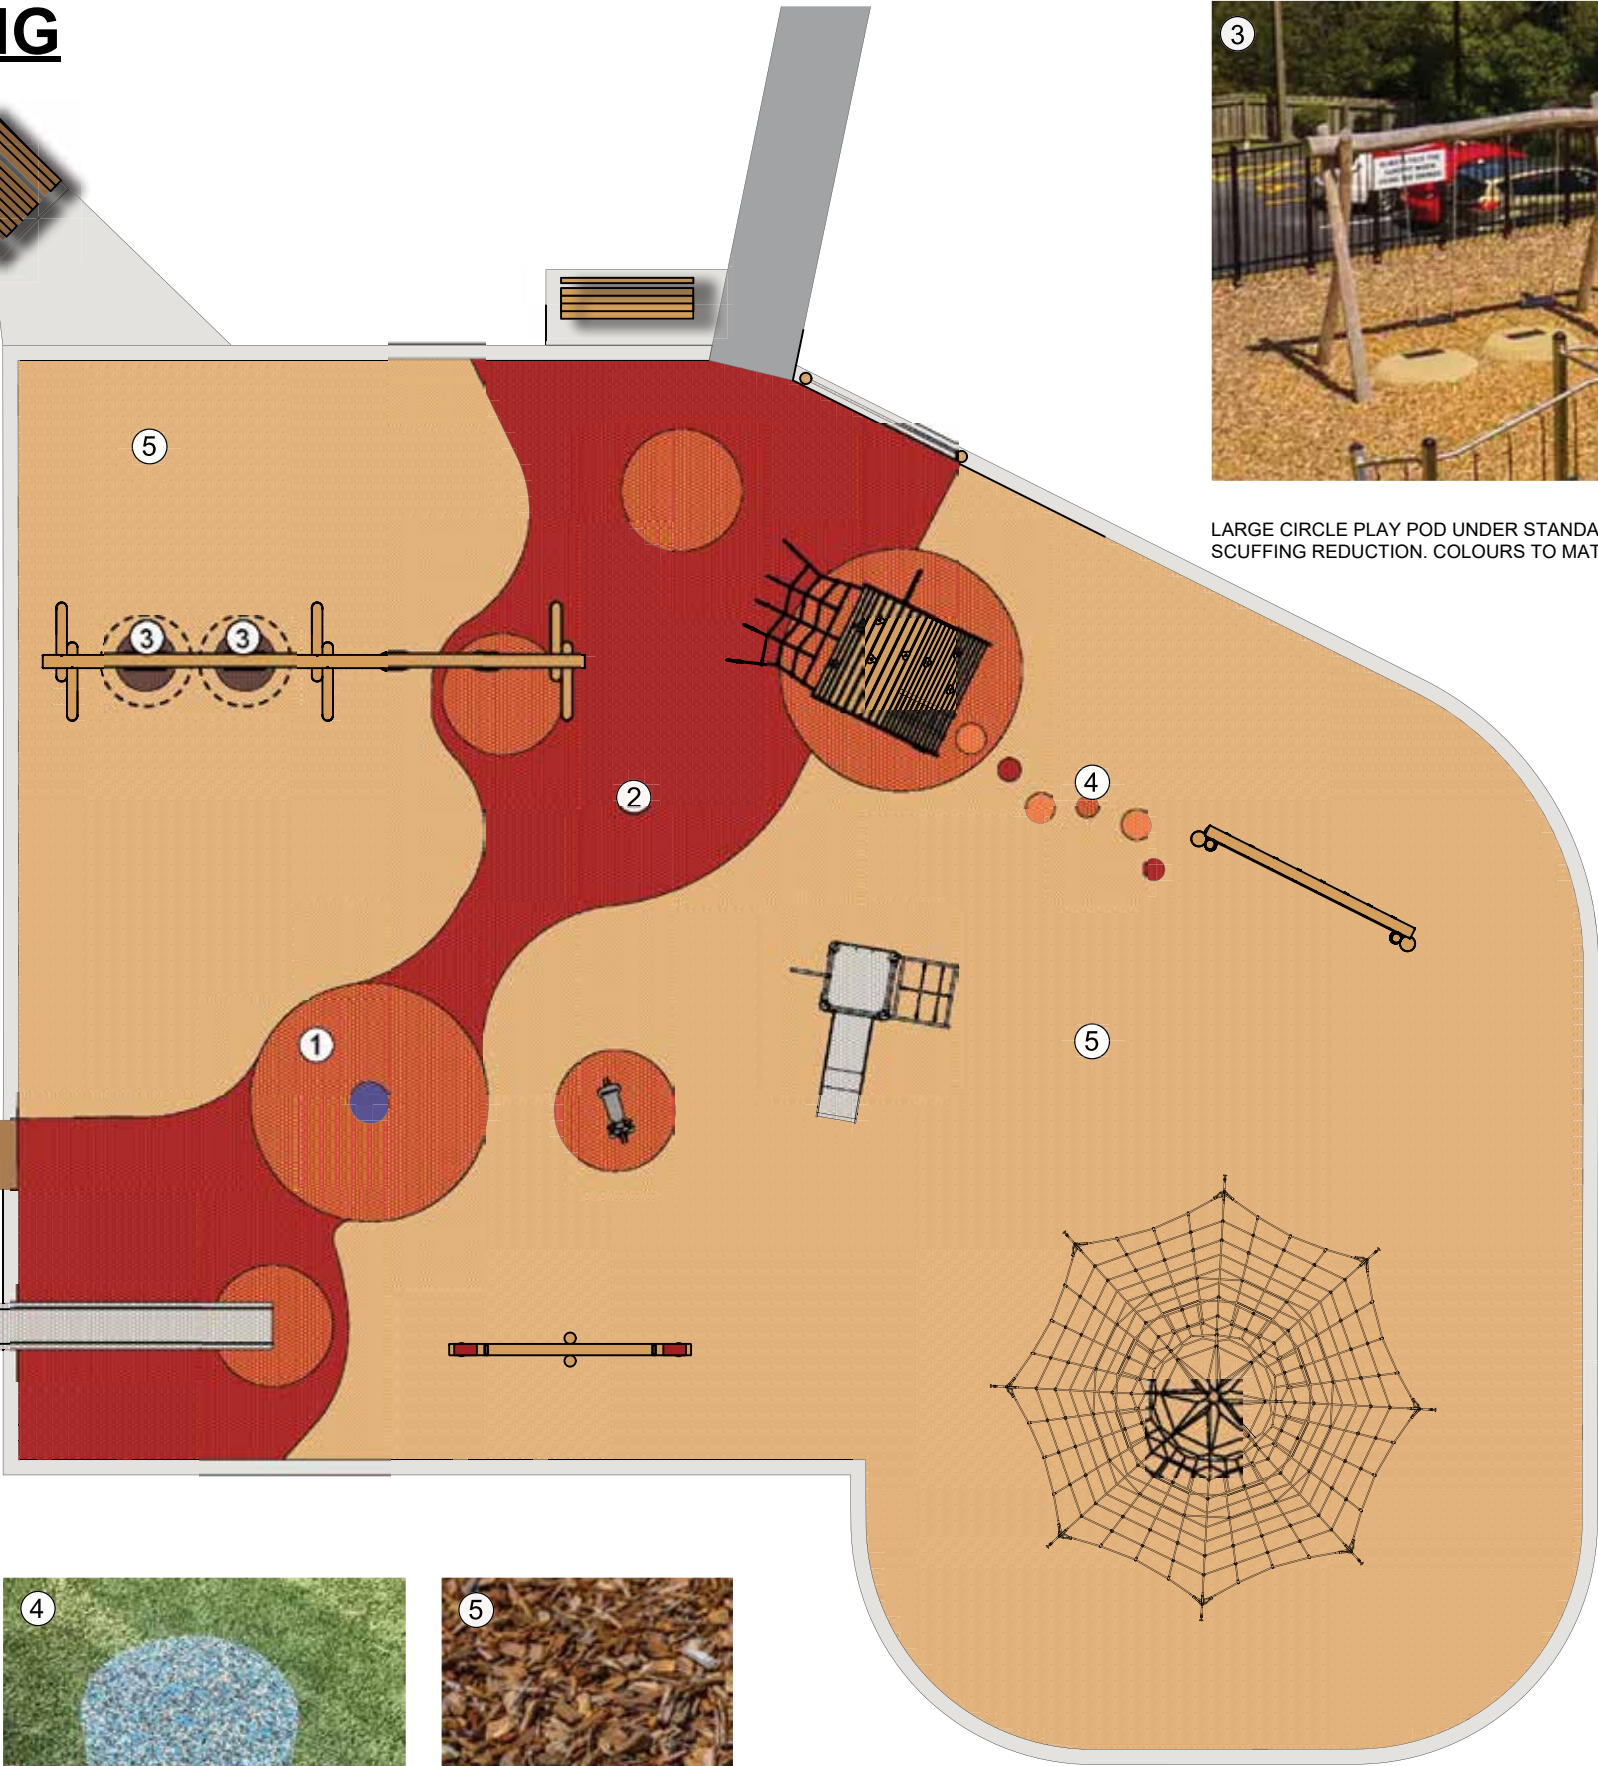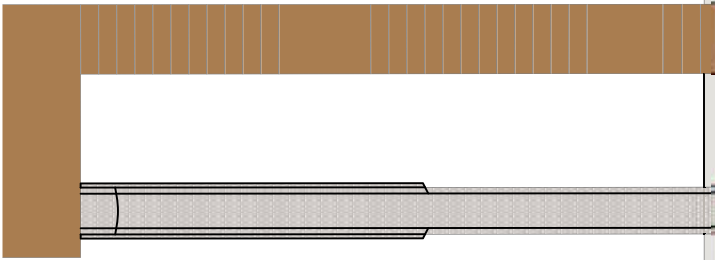

LARGE CIRCLE PLAY POD UNDER STANDARD SWINGS FOR BARK SCUFFING REDUCTION. COLOURS TO MATCH RUBBER WET POUR.



1 OPTION 1 – PROPOSED SURFACING
Scale: 1:100



POUR N PLAY TIMBER STEPPERS



BARK CUSHIONFALL

NOTE:
INDICATIVE IMAGES ONLY



Unit 2/68 McLaughlins Road,
Wiri, Auckland 2104
09 320 4604 | info@creospace.co.nz

NOTICE
The data in this document incorporate proprietary rights of Creospace Limited. Any party accepting this document does so in confidence and agrees that it shall not be duplicated in whole or in part, nor disclosed to others, without the written consent of Creospace Limited.

PROJECT
Duncan Park Playground

ADDRESS
Linden Avenue, Tawa, Wellington

DRAWING TITLE
CONCEPT

ISSUE
REVIEW

DESIGNED BY
AC PROJECT ID
NOP10698

CONSTRUCTION SET BY
CREO SCALE
AS SHOWN

REVIEWED BY
BW DRAWING #
LP01B

DATE
30-05-2025 REVISION
REV-C



1 **OPTION 1 3D VIEW**
Scale: N/A

- ① CS08A 2.4M 2 BAY SWING WITH 2 RIGID, 1 INFANT AND 1 INCLUSIVE SEAT

② BILINGUAL COMMUNICATION BOARD

③ 8458 JUNIOR HUT I – FIREFIGHTER ROLE PLAY WITH NET, FIREFIGHTER POLE, CLIMBING HOLDS AND LADDER

④ POUR N PLAY TIMBER STEPPERS

⑤ C08 OVERHEAD GRAB BAR
- ⑥ 8019 PLAY SET

⑦ REFURBISHED ROCKER

⑧ REFURBISHED SPINNER


⑨ 8145 ROBINIA SPACE NET (4.37m TALL)

⑩ C14 ROBINIA SEE SAW

⑪ EXISTING SLIDE RUN OUT

creo Playspace Design and Build	
Unit 2/68 Mclaughlins Road, Wiri, Auckland 2104 09 320 4604 info@creospace.co.nz	
NOTICE The data in this document incorporate proprietary rights of Creospace Limited. Any party accepting this document does so in confidence and agrees that it shall not be duplicated in whole or in part, nor disclosed to others, without the written consent of Creospace Limited. © Creo	
PROJECT Duncan Park Playground	
ADDRESS Linden Avenue, Tawa, Wellington	
DRAWING TITLE CONCEPT	
ISSUE REVIEW	
DESIGNED BY AC	PROJECT ID NOP10698
CONSTRUCTION SET BY CREO	SCALE AS SHOWN
REVIEWED BY BW	DRAWING # LP01C
DATE 30-05-2025	REVISION REV-C

OPTION 2 – EQUIPMENT

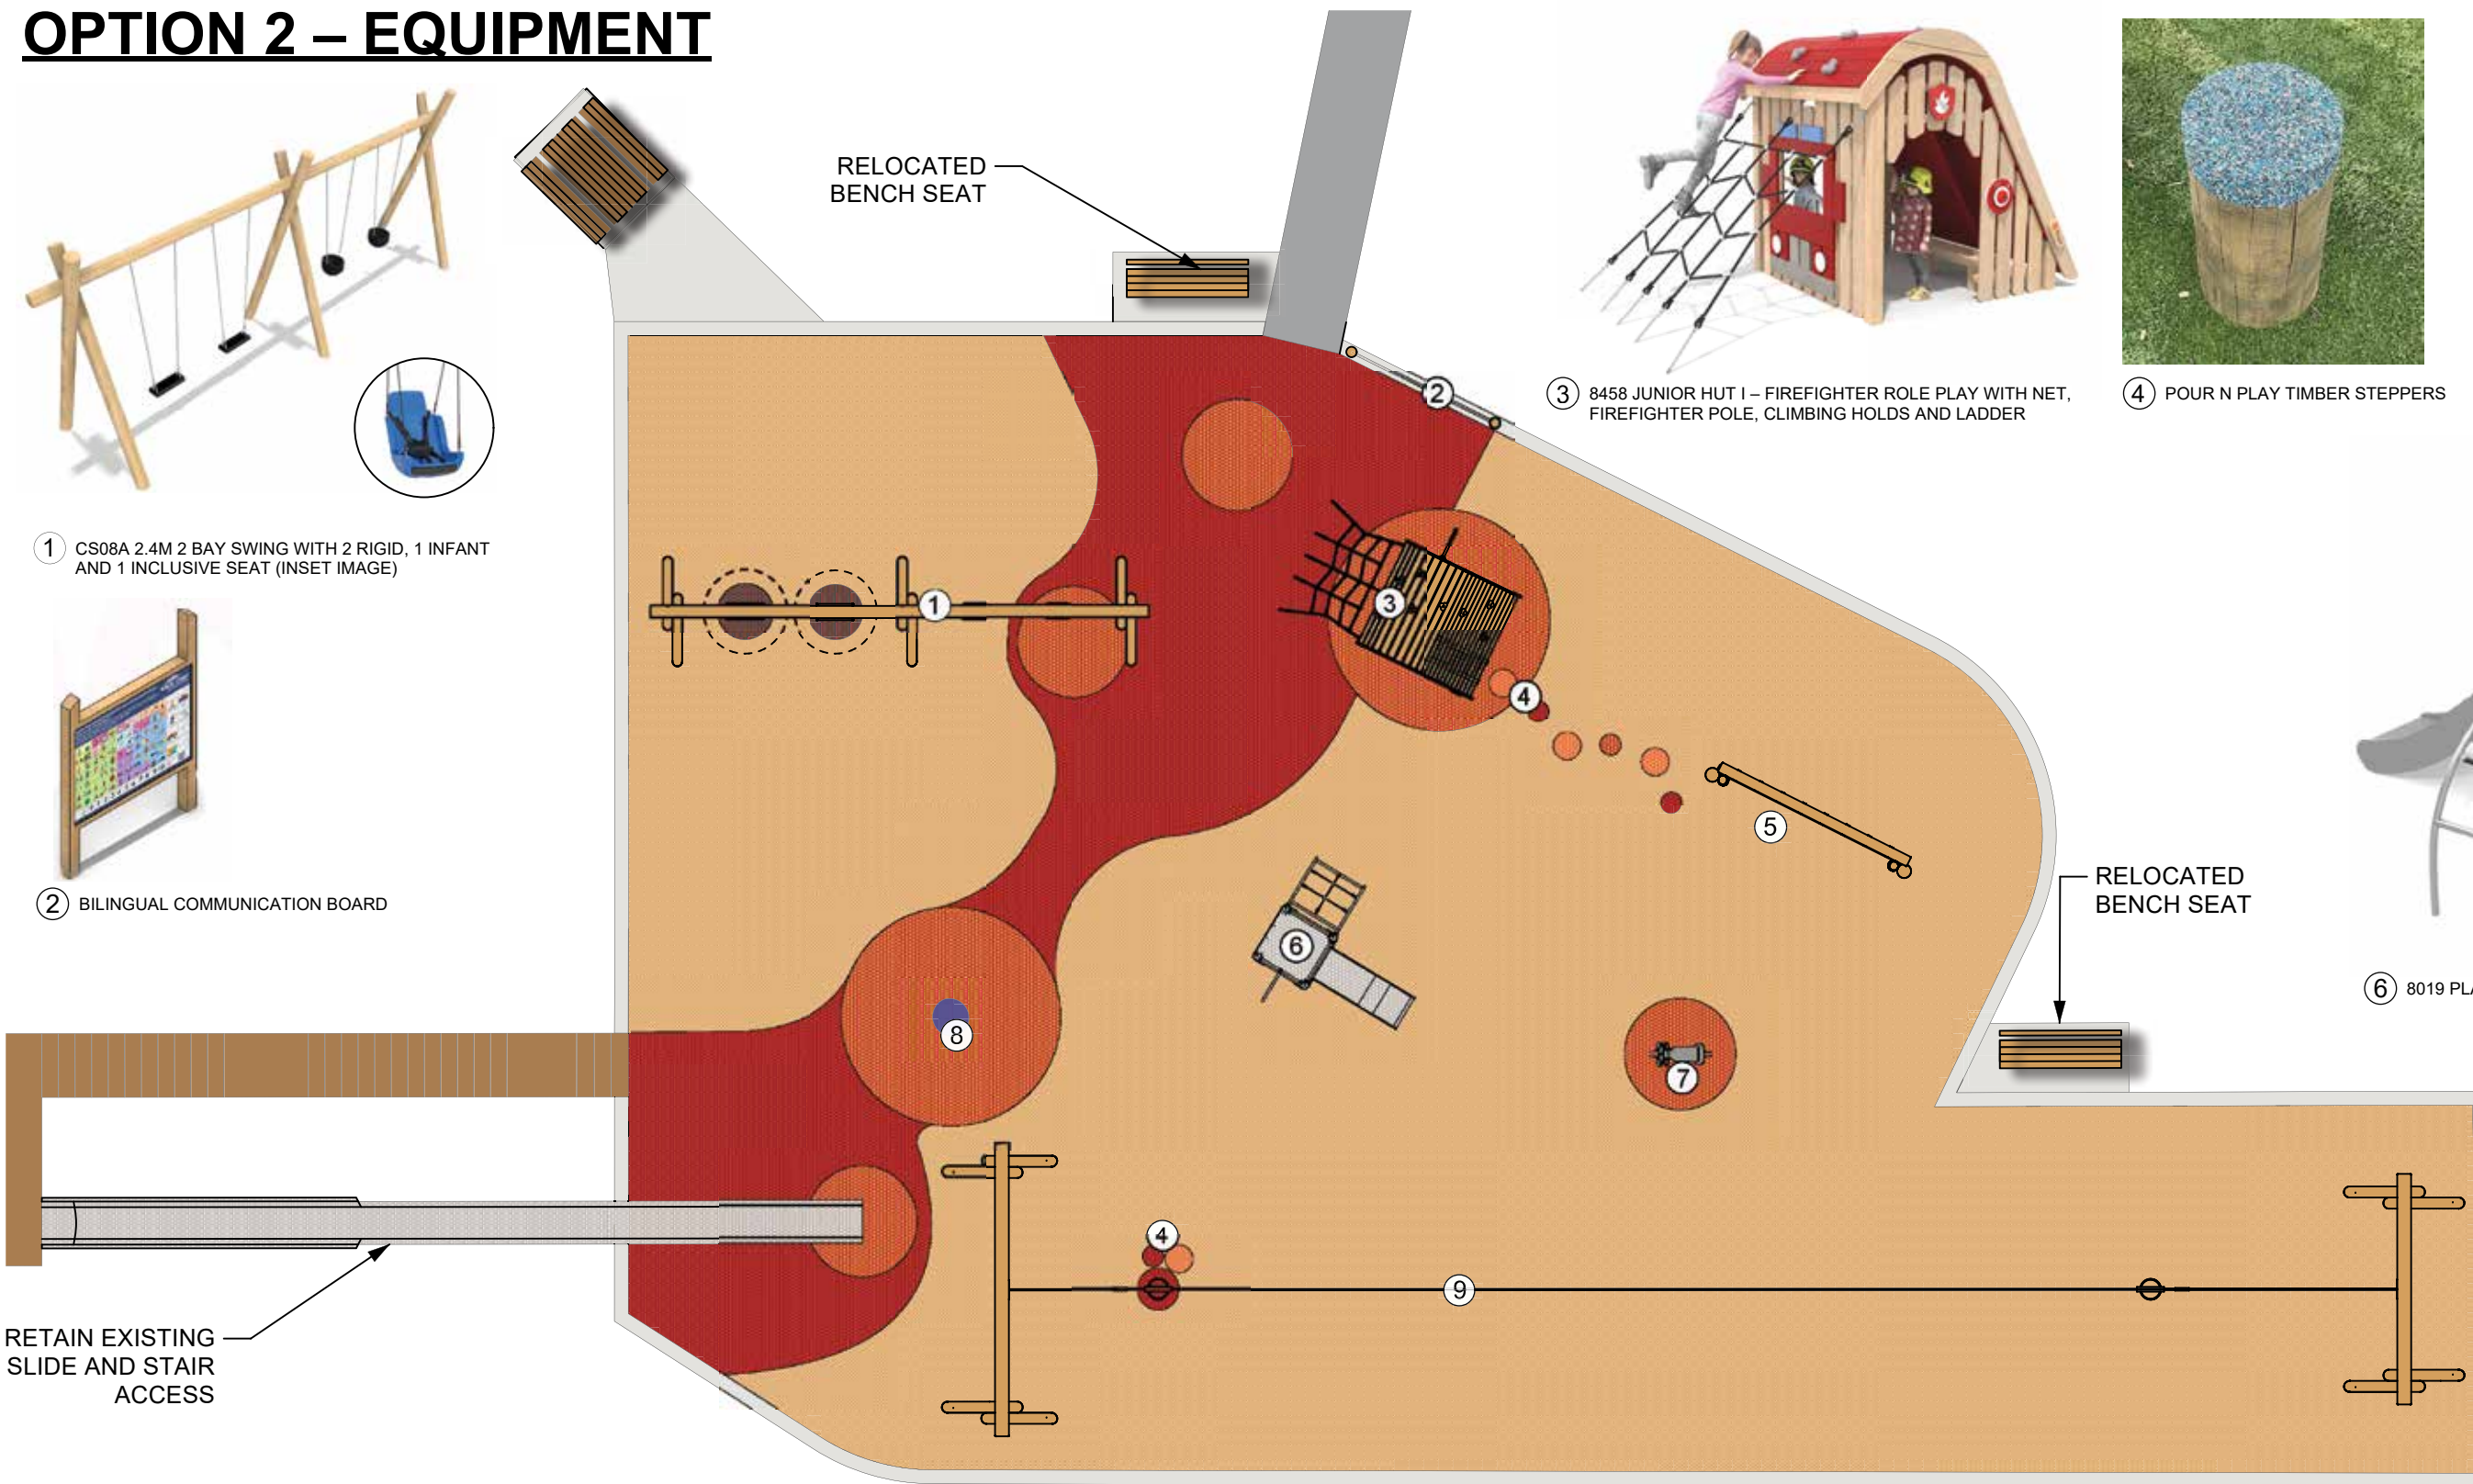

1 OPTION 2 – EQUIPMENT LAYOUT
Scale: 1:100



NOTE:
INDICATIVE IMAGES ONLY

creo
Playspace Design and Build

Unit 2/68 McLaughlins Road,
Wiri, Auckland 2104
09 320 4604 | info@creospace.co.nz

NOTICE
The data in this document incorporate proprietary rights of Creospace Limited. Any party accepting this document does so in confidence and agrees that it shall not be duplicated in whole or in part, nor disclosed to others, without the written consent of Creospace Limited.

PROJECT
Duncan Park Playground


ADDRESS
Linden Avenue, Tawa, Wellington

DRAWING TITLE
CONCEPT


ISSUE
REVIEW

DESIGNED BY AC	PROJECT ID NOP10698
CONSTRUCTION SET BY CREO	SCALE AS SHOWN
REVIEWED BY BW	DRAWING # LP01D
DATE 30-05-2025	REVISION REV-C

OPTION 2 – SURFACING

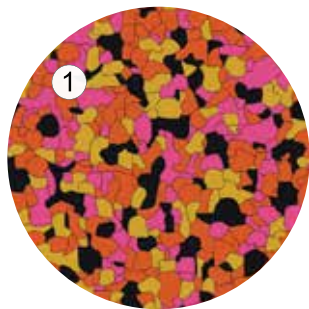


- 20% Funky Pink RH90
- 20% RG4
- 40% Orange RH50
- 20% Mustard Yellow RH40

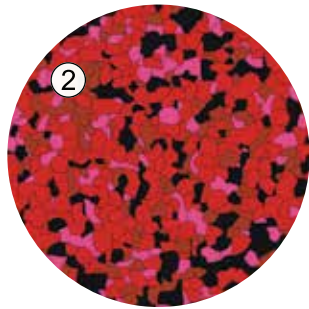

- 20% Funky Pink RH90
- 20% RG4
- 20% Standard Red RH01
- 40% Bright Red RH02

RUBBER WET POUR WITH 20% RECYCLED CONTENT PROVIDING FIRM ACCESS TO INCLUSIVE SWING AND EXISTING EMBANKMENT SLIDE.

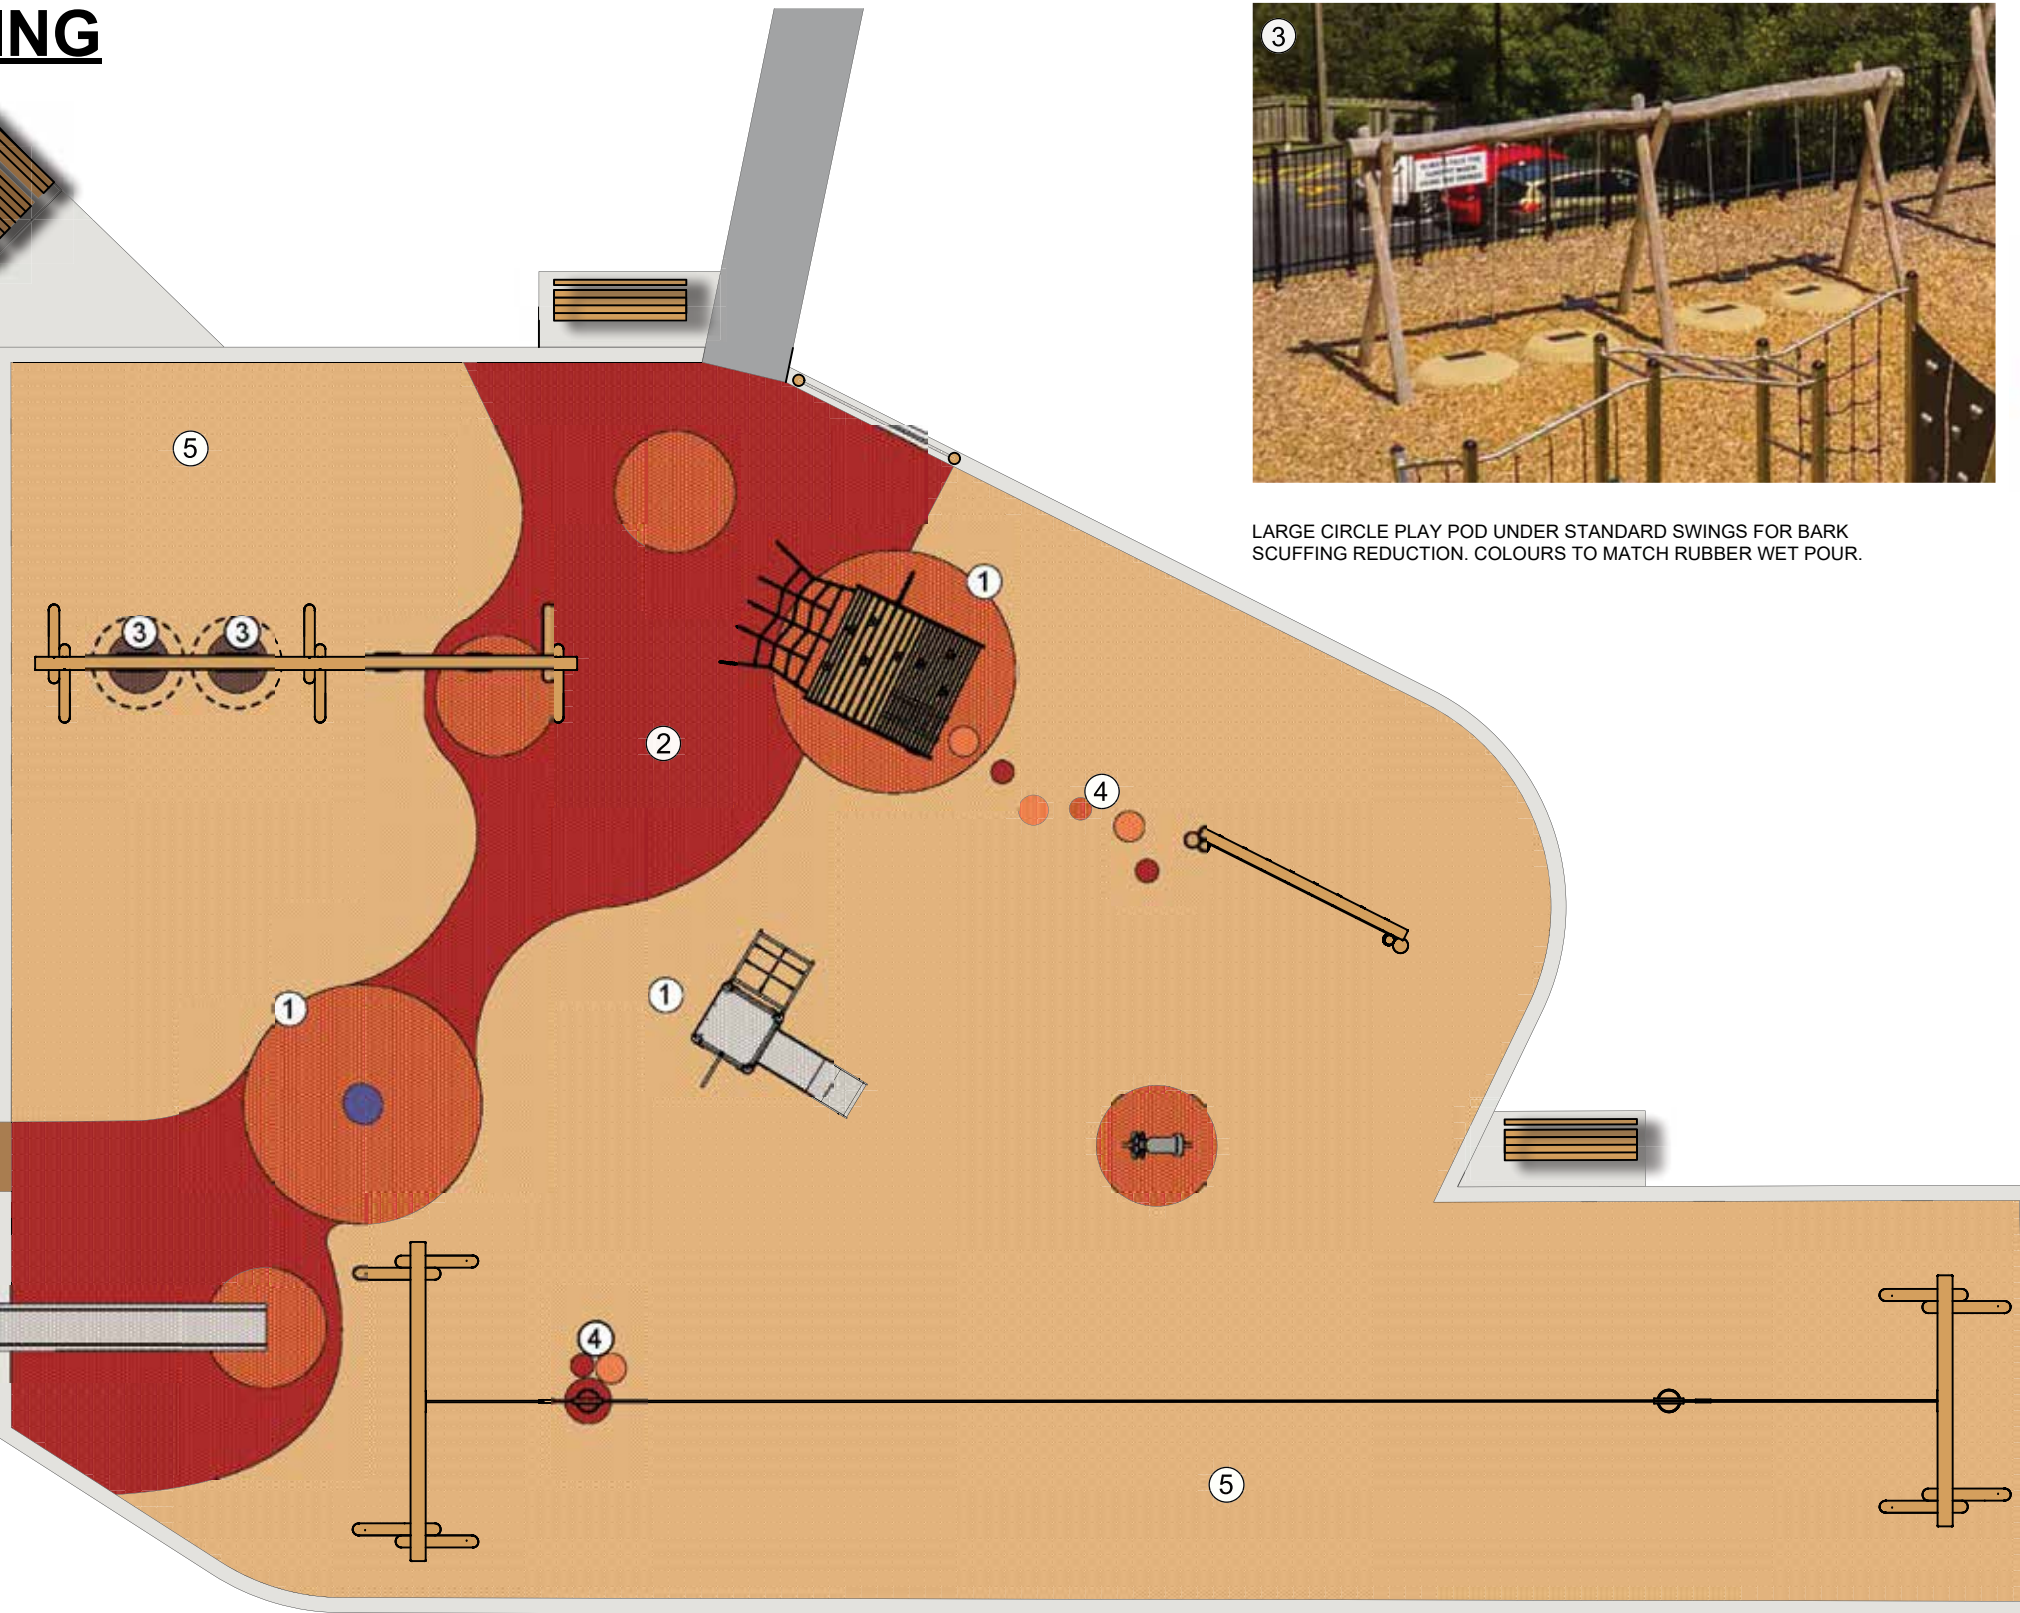

LARGE CIRCLE PLAY POD UNDER STANDARD SWINGS FOR BARK SCUFFING REDUCTION. COLOURS TO MATCH RUBBER WET POUR.



POUR N PLAY TIMBER STEPPERS



BARK CUSHIONFALL

NOTE:
INDICATIVE IMAGES ONLY



Unit 2/68 McLaughlins Road,
Wiri, Auckland 2104
09 320 4604 | info@creospace.co.nz

NOTICE
The data in this document incorporate proprietary rights of Creospace Limited. Any party accepting this document does so in confidence and agrees that it shall not be duplicated in whole or in part, nor disclosed to others, without the written consent of Creospace Limited.

PROJECT
Duncan Park Playground

ADDRESS
Linden Avenue, Tawa, Wellington

DRAWING TITLE
CONCEPT

ISSUE
REVIEW

DESIGNED BY AC	PROJECT ID NOP10698
CONSTRUCTION SET BY CREO	SCALE AS SHOWN
REVIEWED BY BW	DRAWING # LP01E
DATE 30-05-2025	REVISION REV-C



1 **OPTION 2 3D VIEW**
Scale: N/A

- 1 CS08A 2.4M 2 BAY SWING WITH 2 RIGID, 1 INFANT AND 1 INCLUSIVE SEAT

2 BILINGUAL COMMUNICATION BOARD

3 8458 JUNIOR HUT I – FIREFIGHTER ROLE PLAY WITH NET, FIREFIGHTER POLE, CLIMBING HOLDS AND LADDER

4 POUR N PLAY TIMBER STEPPERS
- 5 C08 OVERHEAD GRAB BAR

6 8019 PLAY SET

7 REFURBISHED ROCKER

8 REFURBISHED SPINNER

9 C20 SINGLE FLYING FOX (20M)

10 EXISTING SLIDE RUN OUT



Playspace Design and Build

Unit 2/68 McLaughlins Road,
Wiri, Auckland 2104
09 320 4604 | info@creospace.co.nz

NOTICE

The data in this document incorporate proprietary rights of Creospace Limited. Any party accepting this document does so in confidence and agrees that it shall not be duplicated in whole or in part, nor disclosed to others, without the written consent of Creospace Limited.

© Creo

PROJECT

Duncan Park Playground

ADDRESS

Linden Avenue, Tawa, Wellington

DRAWING TITLE

CONCEPT

ISSUE

REVIEW

DESIGNED BY	PROJECT ID
AC	NOP10698
CONSTRUCTION SET BY	SCALE
CREO	AS SHOWN
REVIEWED BY	DRAWING #
BW	LP01F
DATE	REVISION
30-05-2025	REV-C