



We are proposing a change in your area

Traffic Resolution Plan: TR 06-24 – Hutt Road from Aotea Quay overbridge to Jarden Mile intersection – Proposed Changes (Plan 50)

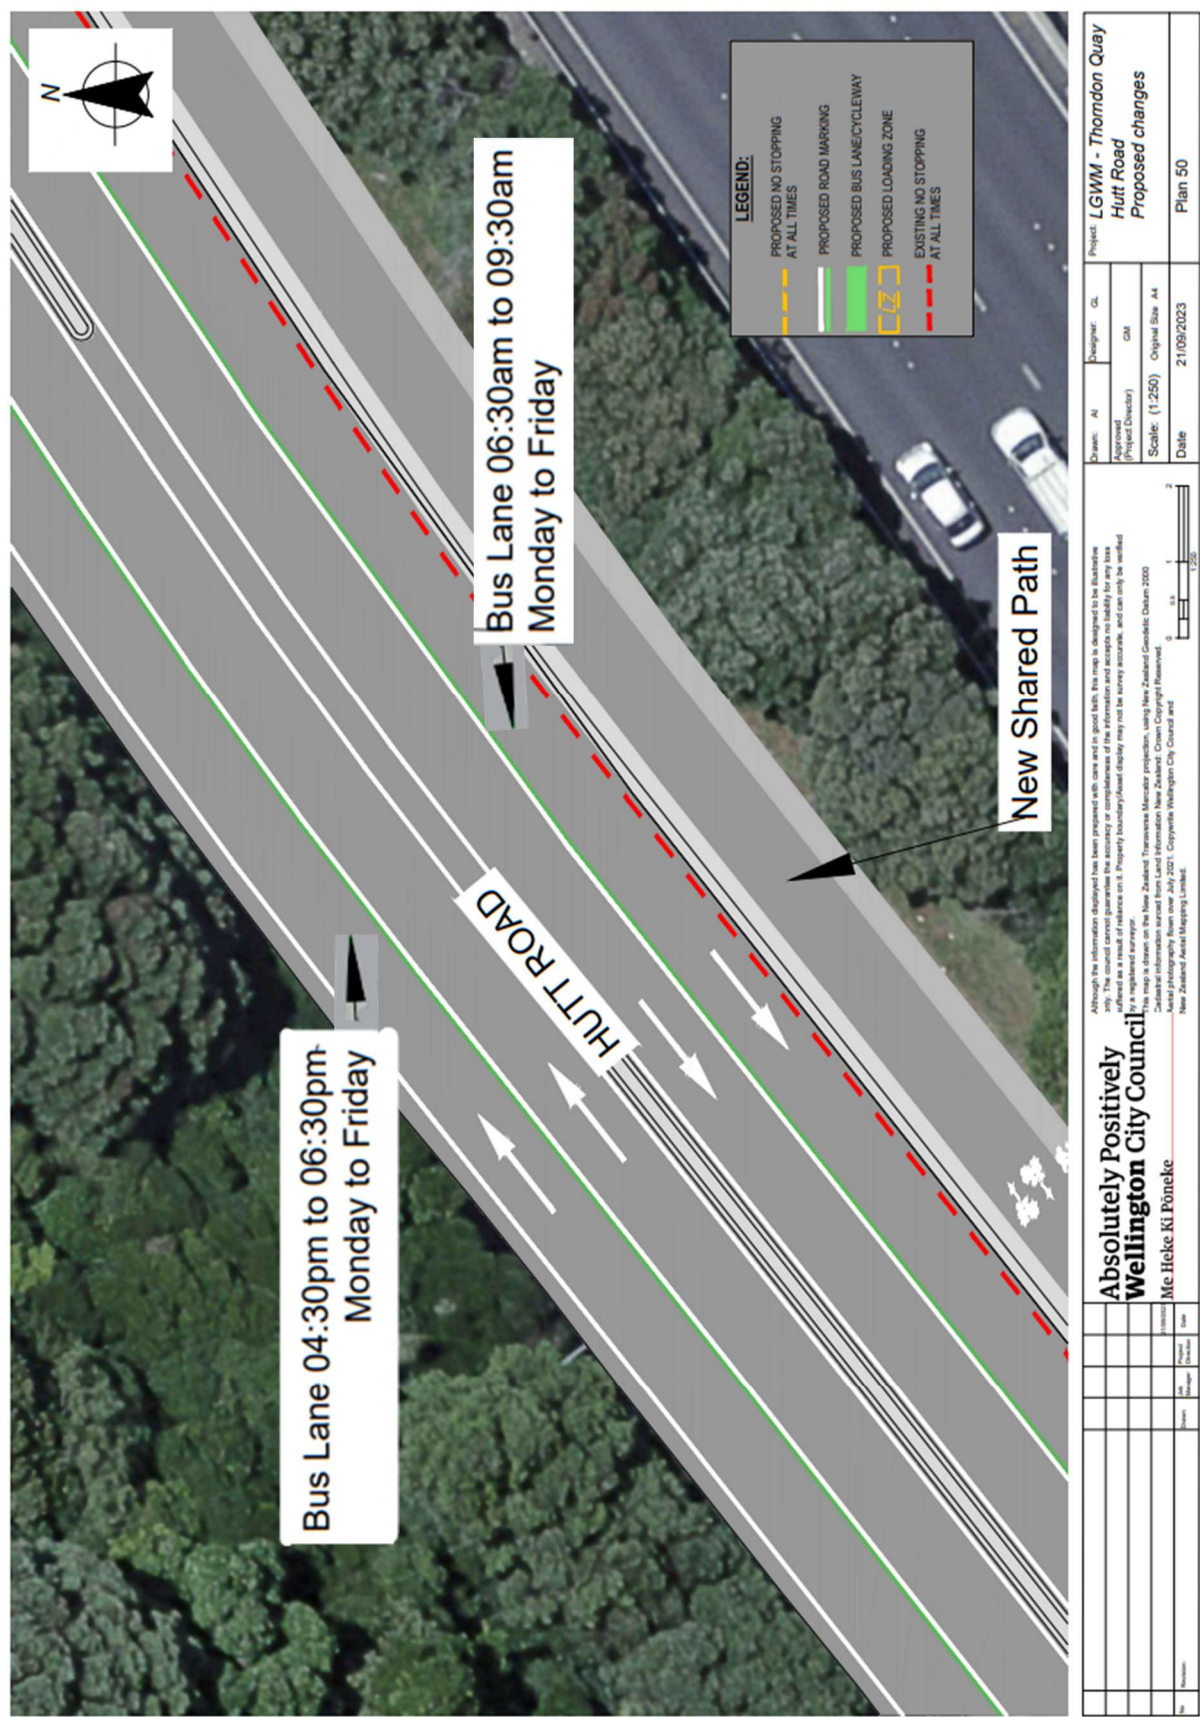

We are proposing a change in your area

Traffic Resolution Plan: TR 06-24 – Hutt Road from Aotea Quay overbridge to Jarden Mile intersection – Proposed Changes (Plan 51)

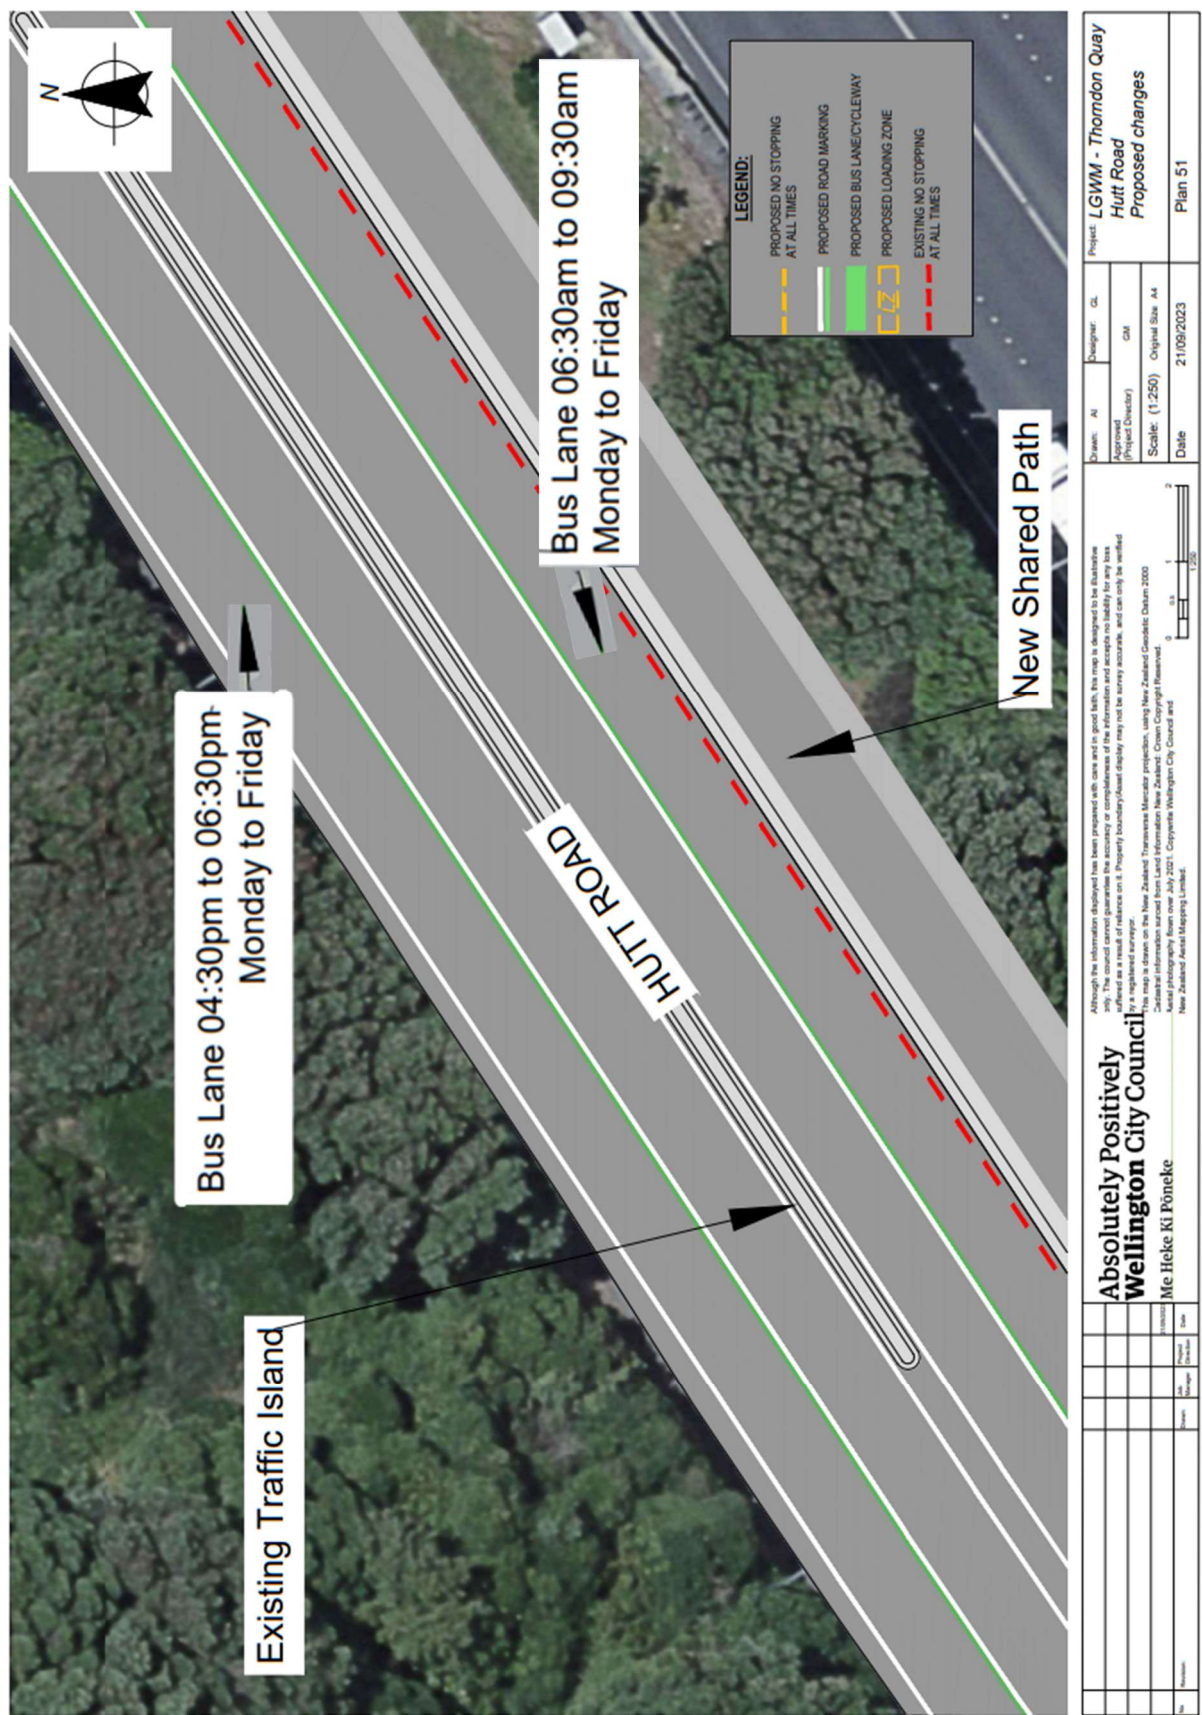

**Absolutely Positively
Wellington City Council**
Me Heke Ki Pōneke

33

**Bus Lane 04:30pm to 06:30pm
Monday to Friday**

HUTT ROAD

**Bus Lane 06:30am to 09:30am
Monday to Friday**

New Shared Path

LEGEND:

- PROPOSED NO STOPPING AT ALL TIMES
- PROPOSED ROAD MARKING
- PROPOSED BUS LANE/CYCLEWAY
- PROPOSED LOADING ZONE
- EXISTING NO STOPPING AT ALL TIMES

**Absolutely Positively
Wellington City Council**

Me Heke Ki Pōneke

**Project LGWM - Thorndon Quay
Hutt Road
Proposed changes**

Plan 52

Drawn: AI
Approved: DM
Scale: 1:250
Original Size: A4
Date: 21/09/2023

Although the information displayed has been prepared with care and in good faith, this map is designed to be illustrative only. The council cannot guarantee the accuracy or completeness of the information and accepts no liability for any loss or damage arising from its use. Property boundaries shown on this map may not be survey accurate, and can only be verified by a registered surveyor.


This map is drawn on the New Zealand Transverse Mercator projection, using New Zealand Geodetic Datum 2000.

Aerial photography from over July 2021. Copyright: Crown Copyright Reserved.

New Zealand Aerial Mapping Limited.


We are proposing a change in your area

Traffic Resolution Plan: TR 06-24 – Hutt Road from Aotea Quay overbridge to Jarden Mile intersection – Proposed Changes (Plan 53)

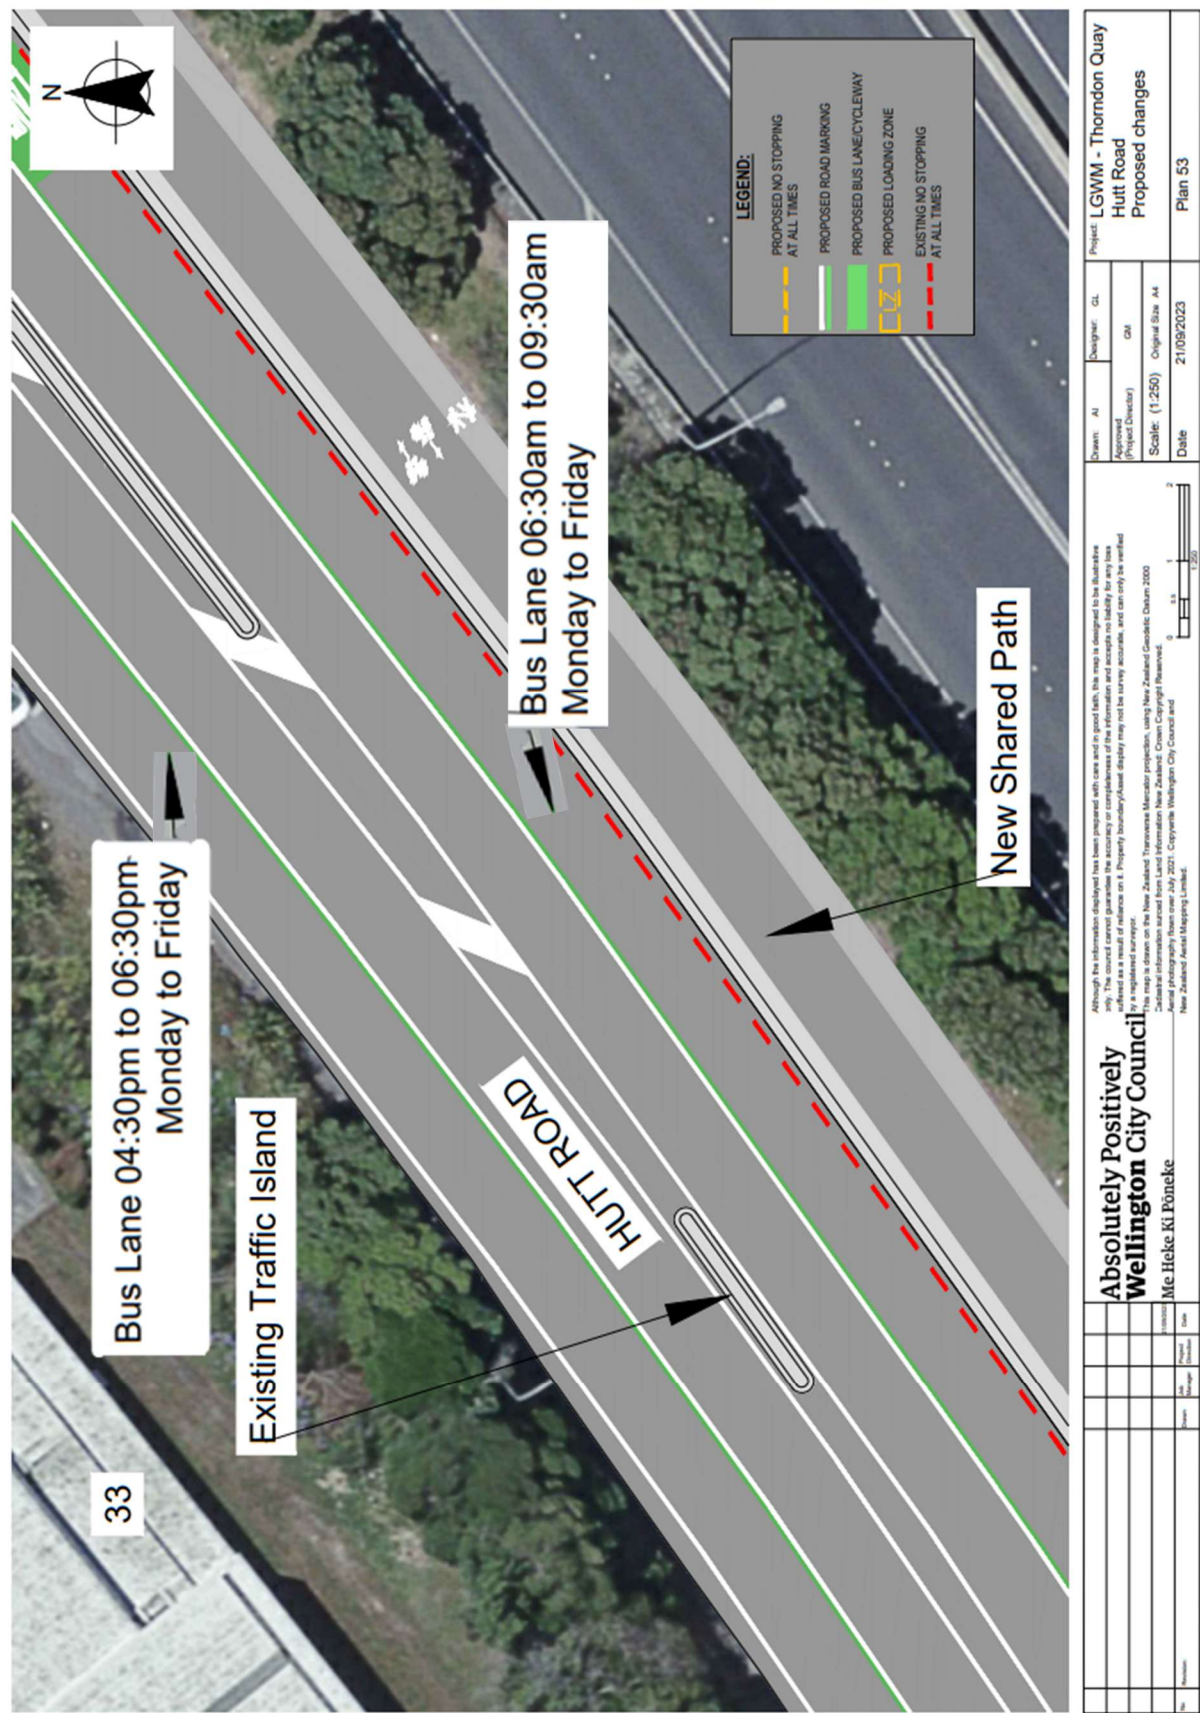


We are proposing a change in your area

Traffic Resolution Plan: TR 06-24 – Hutt Road from Aotea Quay overbridge to Jarden Mile intersection – Proposed Changes (Plan 54)

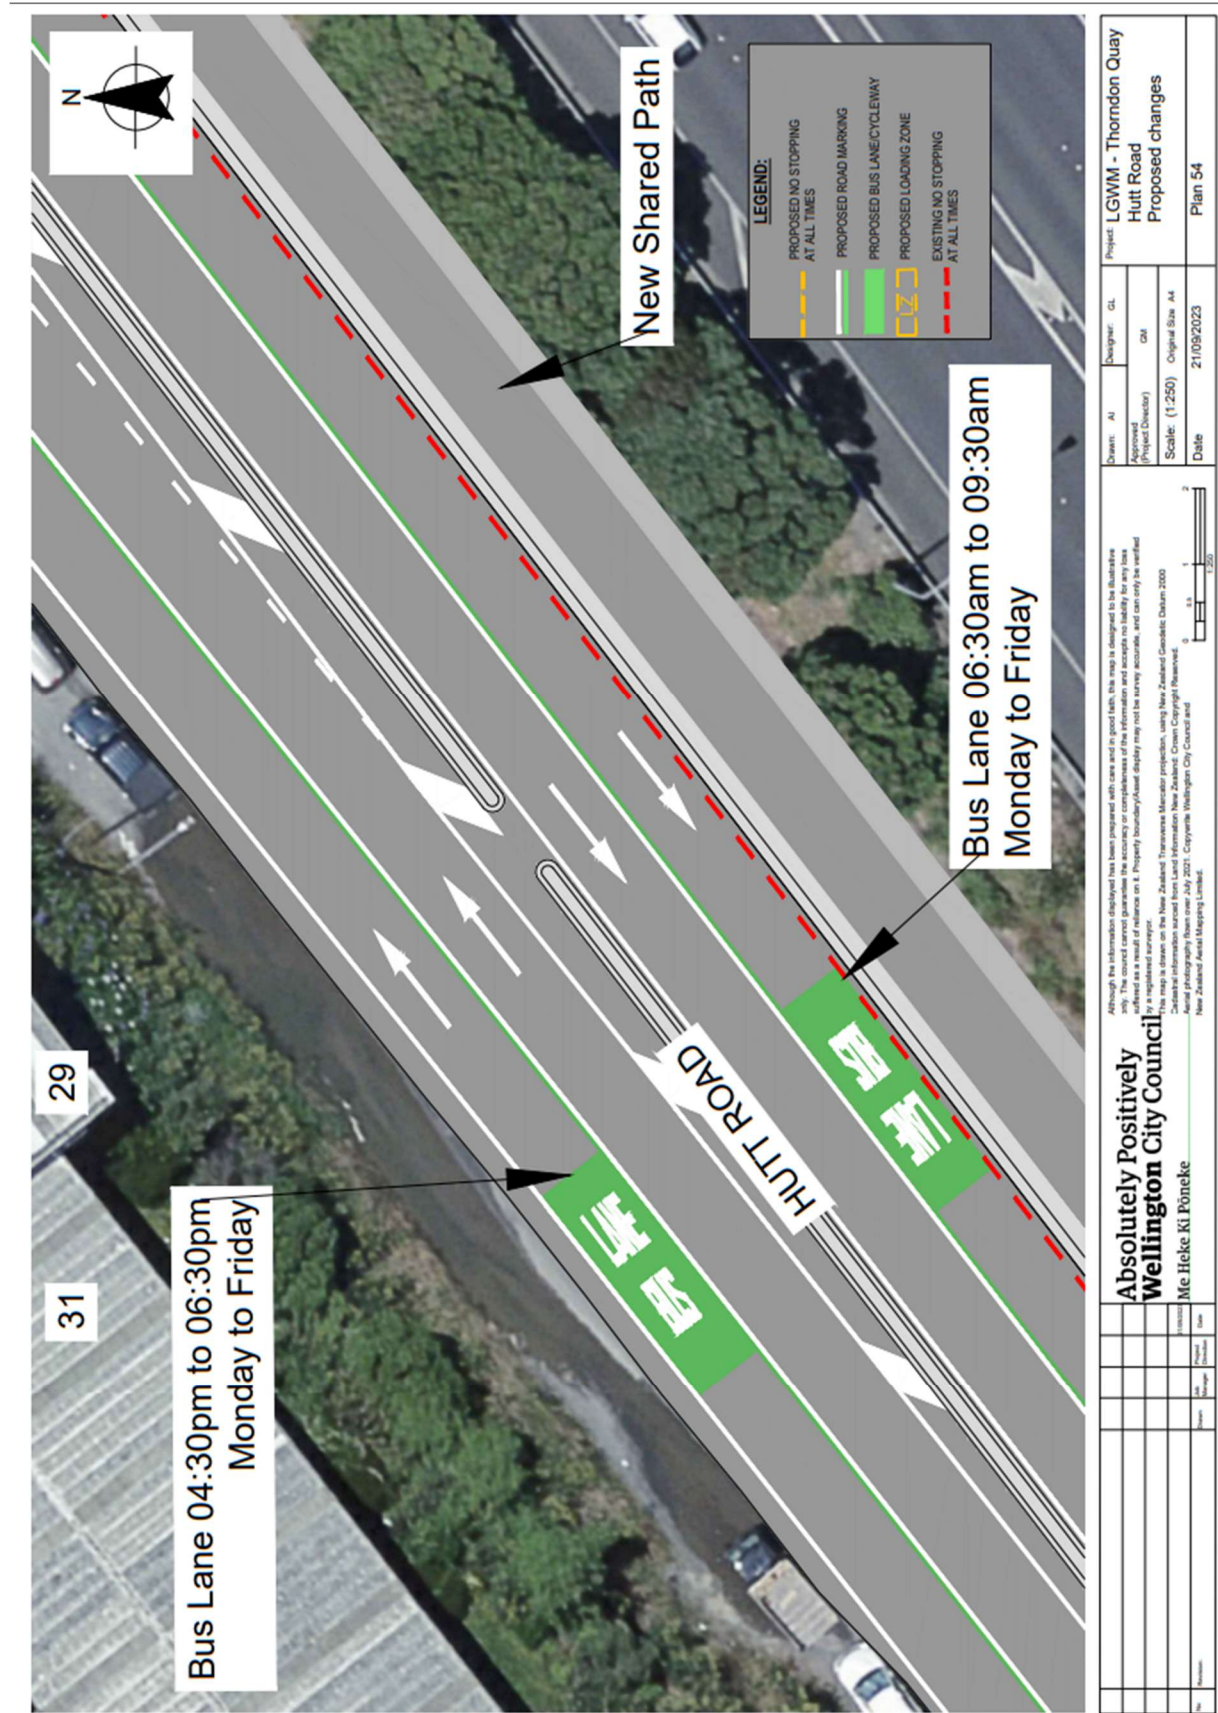


We are proposing a change in your area

Traffic Resolution Plan: TR 06-24 – Hutt Road from Aotea Quay overbridge to Jarden Mile intersection – Proposed Changes (Plan 55)

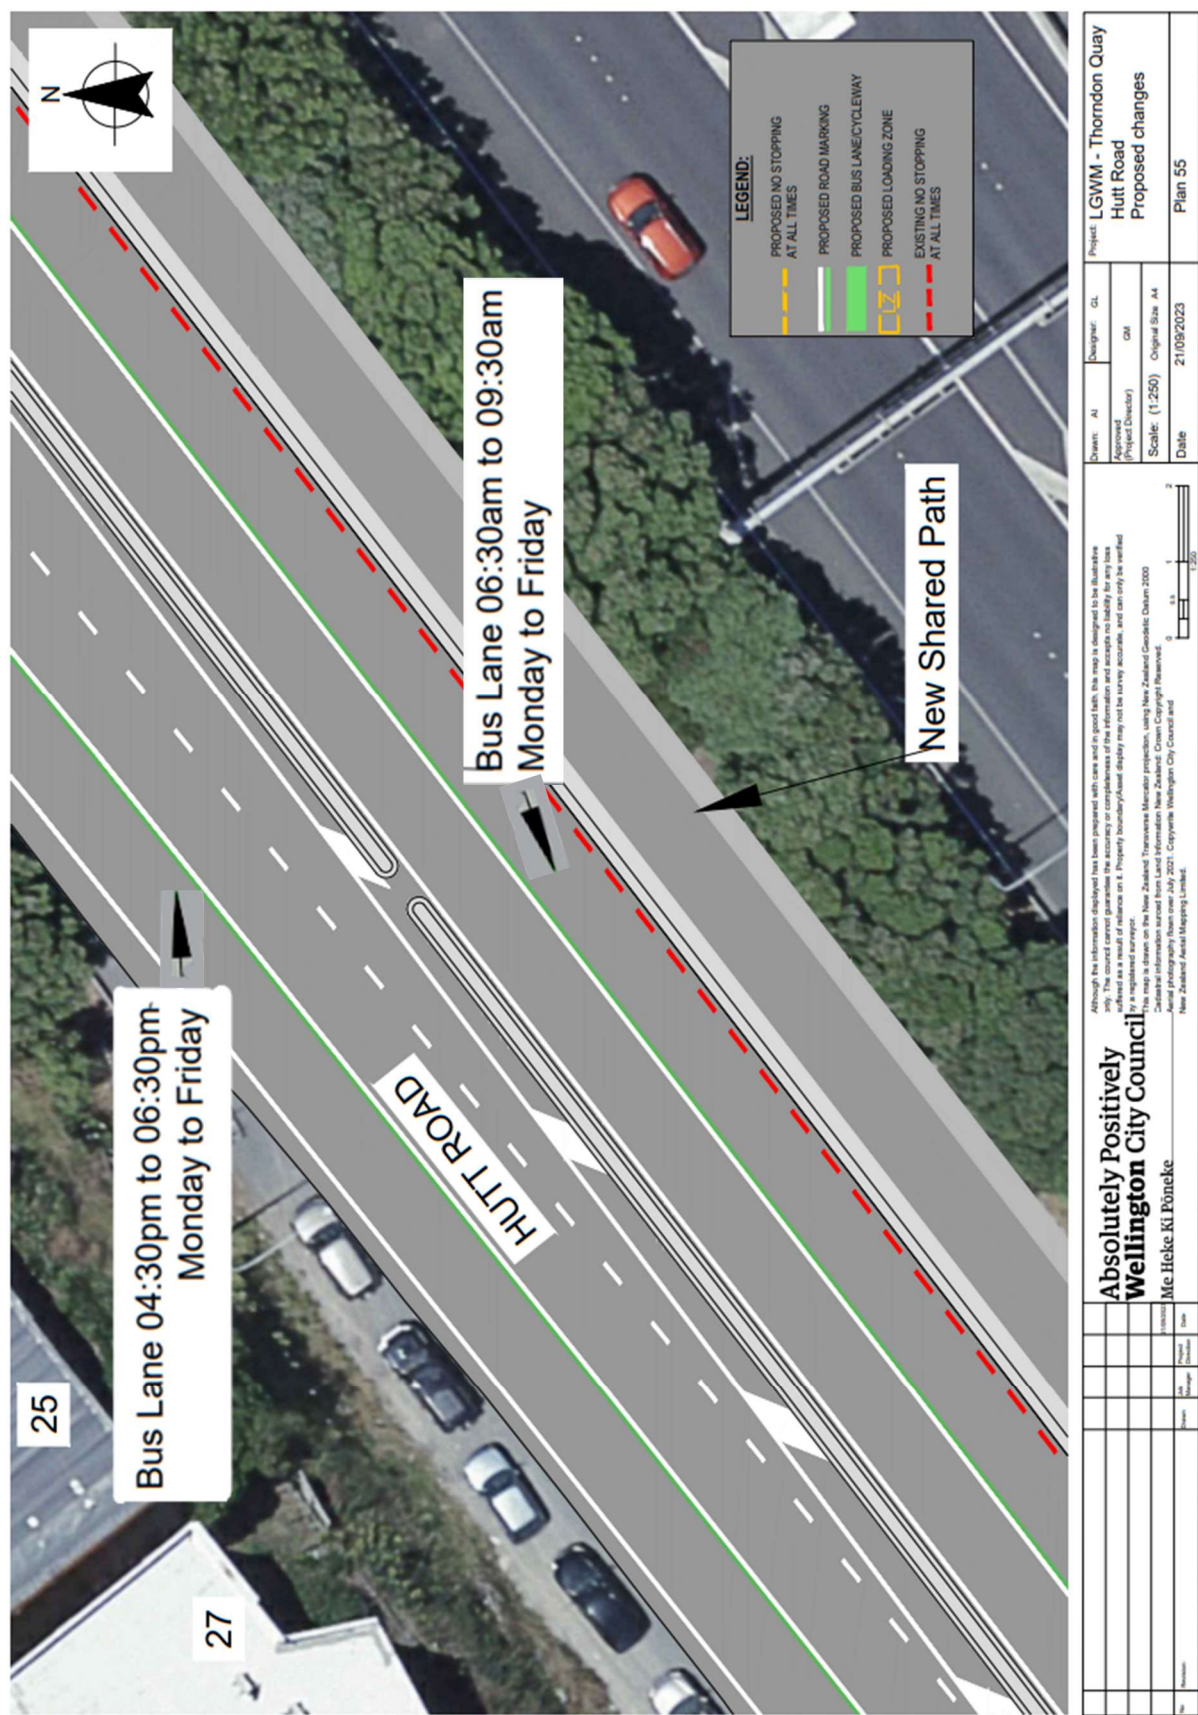


We are proposing a change in your area

Traffic Resolution Plan: TR 06-24 – Hutt Road from Aotea Quay overbridge to Jarden Mile intersection – Proposed Changes (Plan 56)

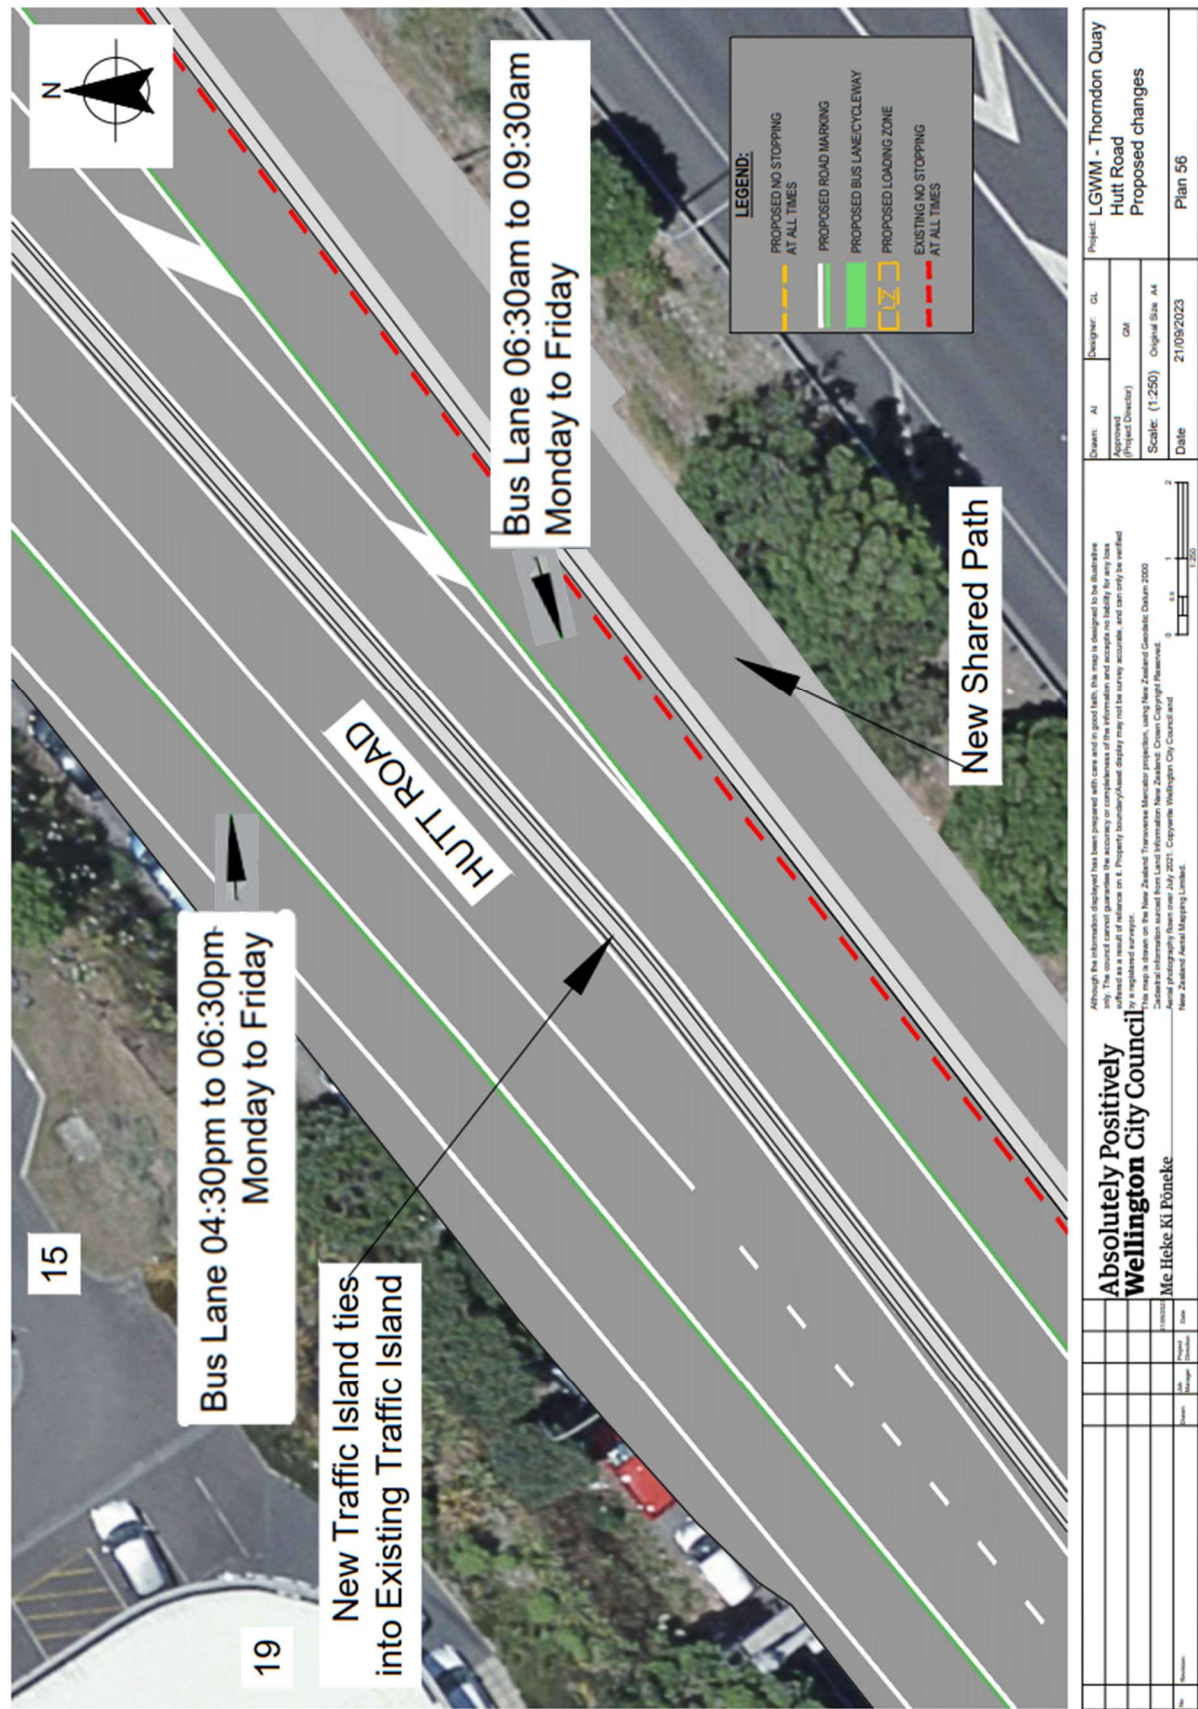


We are proposing a change in your area

Traffic Resolution Plan: TR 06-24 – Hutt Road from Aotea Quay overbridge to Jarden Mile intersection – Proposed Changes (Plan 57)

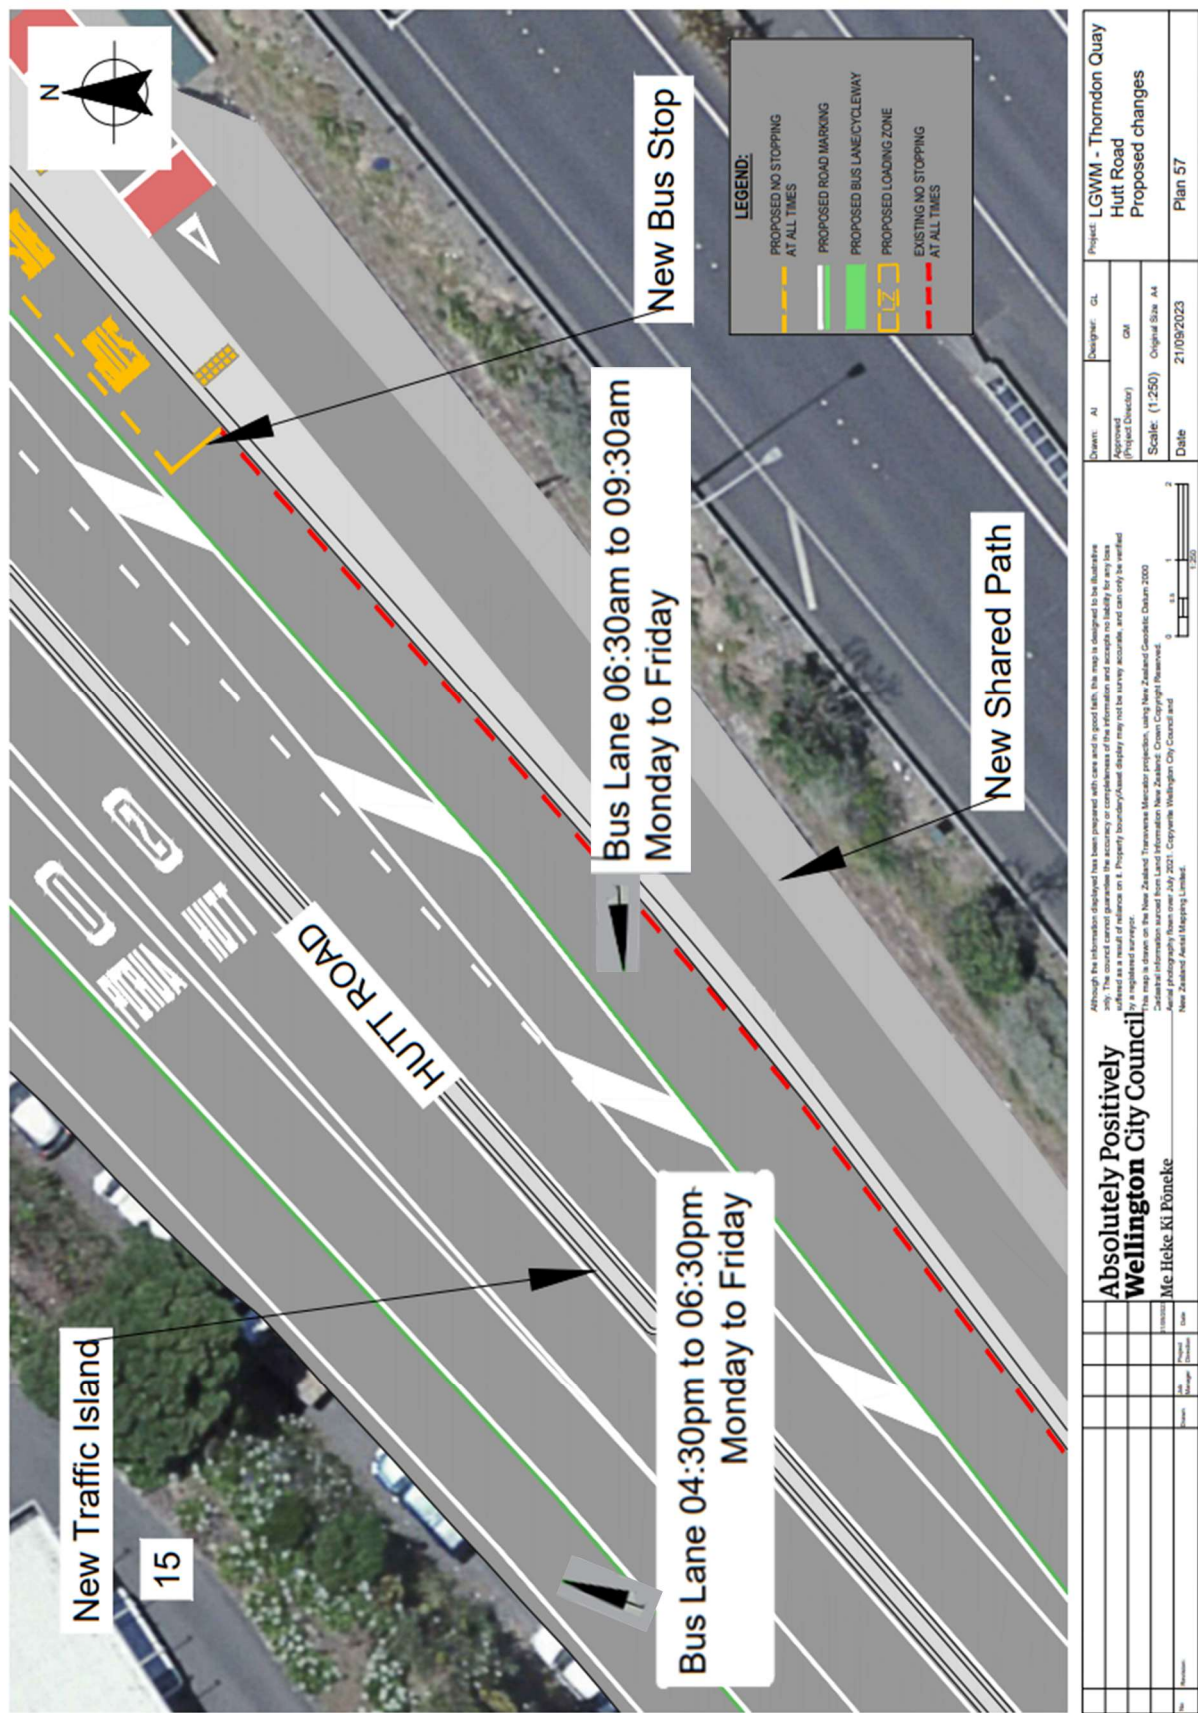

We are proposing a change in your area

Traffic Resolution Plan: TR 06-24 – Hutt Road from Aotea Quay overbridge to Jarden Mile intersection – Proposed Changes (Plan 58)

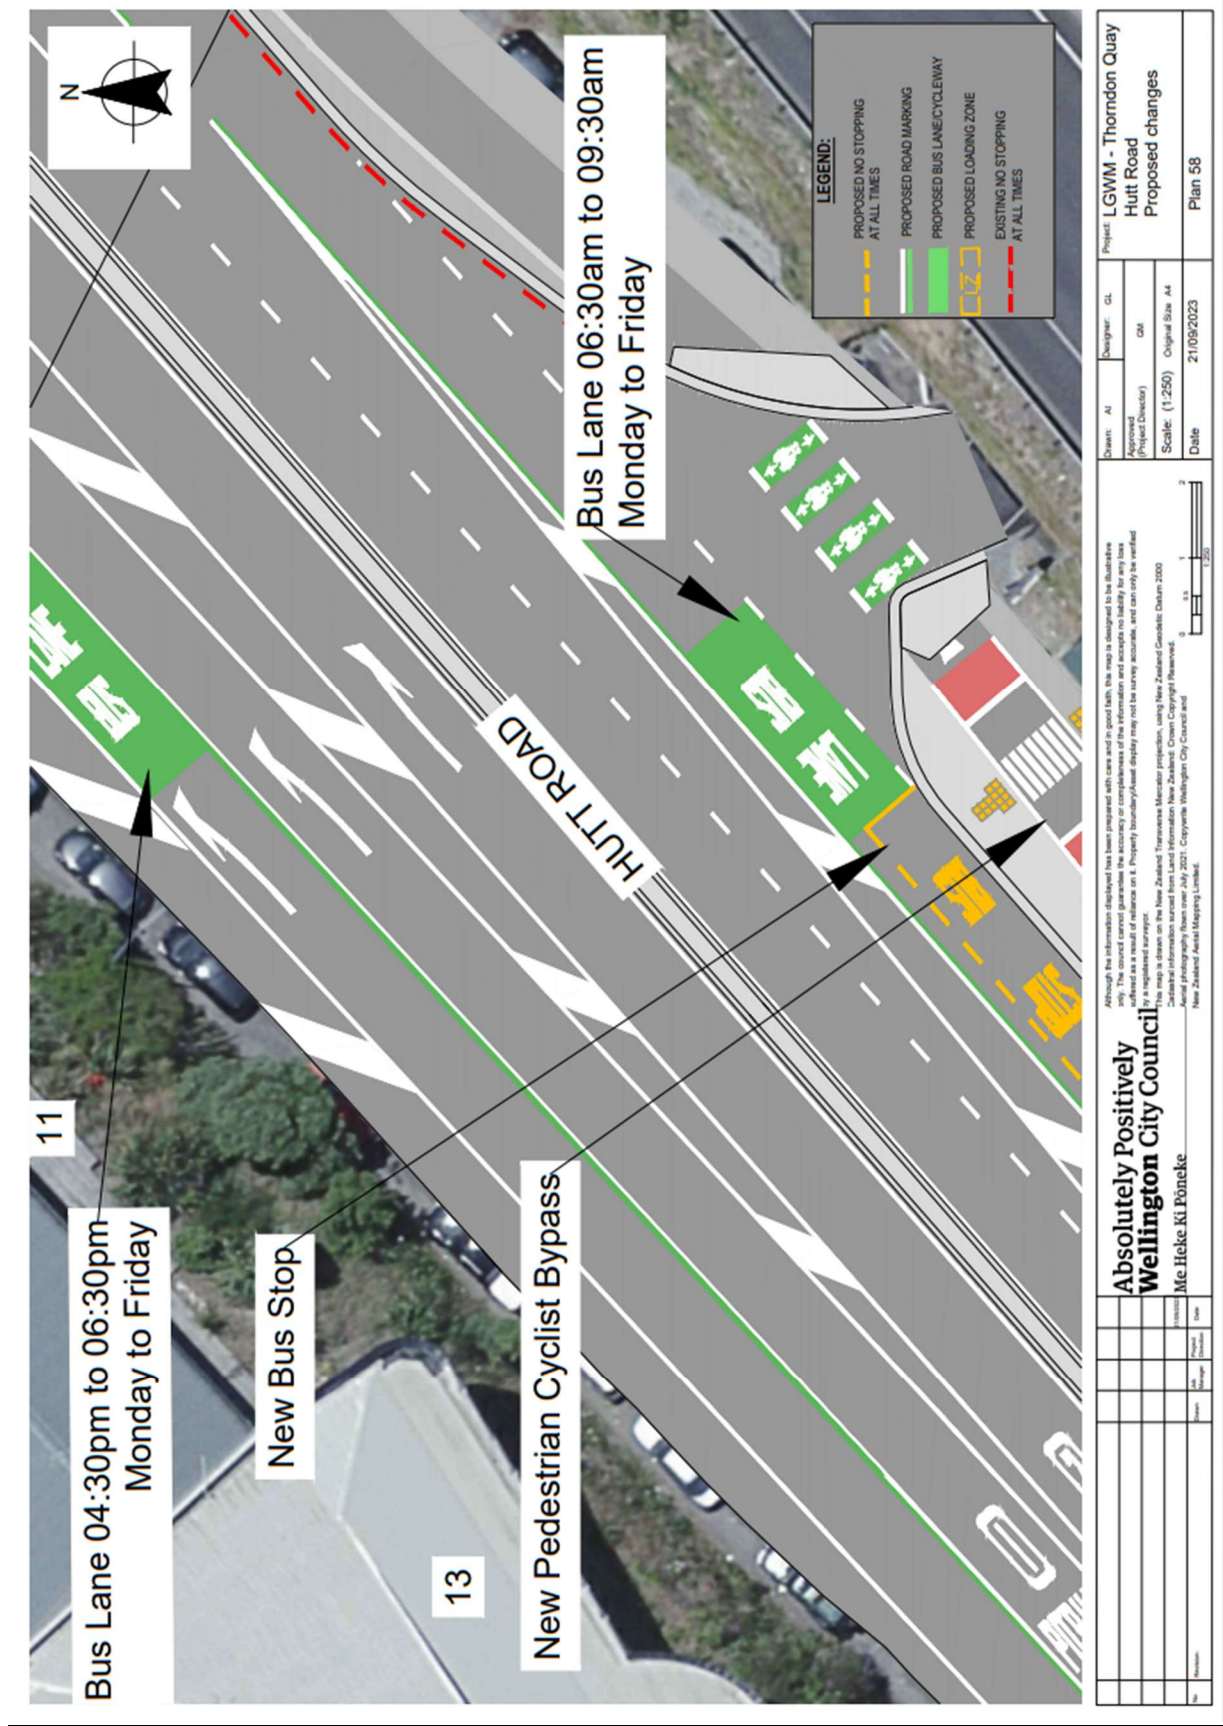

We are proposing a change in your area

Traffic Resolution Plan: TR 06-24 – Hutt Road from Aotea Quay overbridge to Jarden Mile intersection – Proposed Changes (Plan 59)

