

**Absolutely Positively
Wellington City Council**
Me Heke Ki Pōneke

Bus Lane 06:30am to 09:30am Monday to Friday

New Bus Stop

HUTT ROAD

New Traffic Island

Existing Shared Path

LEGEND:

- PROPOSED NO STOPPING AT ALL TIMES
- PROPOSED ROAD MARKING
- PROPOSED BUS LANE/CYCLEWAY
- PROPOSED LOADING ZONE
- EXISTING NO STOPPING AT ALL TIMES

208

202

Absolutely Positively Wellington City Council

Me Heke Ki Pōneke

Project: LGWM - Thorndon Quay

Hutt Road

Proposed changes

Scale: (1:250)

Date: 21/09/2023

Plan 29

Although the information displayed has been prepared with care and in good faith, this map is designed to be illustrative only. The council cannot guarantee the accuracy or completeness of the information and accepts no liability for any loss or damage arising from its use. Properly qualified surveyors should be consulted for any detailed surveying or engineering work. This map is drawn on the New Zealand Transverse Mercator projection, using New Zealand Geodetic Datum 2000. Aerial photography from over July 2021. Copyright: Wellington City Council and New Zealand Aerial Mapping Limited.

**Absolutely Positively
Wellington City Council**
Me Heke Ki Pōneke

LEGEND:

- PROPOSED NO STOPPING AT ALL TIMES
- PROPOSED ROAD MARKING
- PROPOSED BUS LANE/CYCLEWAY
- PROPOSED LOADING ZONE
- EXISTING NO STOPPING AT ALL TIMES

New Traffic Island

HUITT ROAD

Caltex

Existing Shared Path

**Bus Lane 04:30pm to 06:30pm
Monday to Friday**

**Bus Lane 06:30am to 09:30am
Monday to Friday**

Absolutely Positively Wellington City Council

Mc Heke Ki Pōnake

Project LGWM - Thorndon Quay Hutt Road Proposed changes Plan 30

Scale: (1:250) Original Size A4 Date 21/09/2023


Although the information displayed has been prepared with care and in good faith, this map is designed to be illustrative only. The council cannot guarantee the accuracy or completeness of the information and accepts no liability for any loss or damage caused by reliance on it. Property boundaries shown may not be survey accurate, and can only be verified by a registered surveyor.

This map is drawn on the New Zealand Transverse Mercator projection, using New Zealand Geodetic Datum 2000.

Aerial photography from one July 2021. Copyright Wellington City Council and New Zealand Aerial Mapping Limited.


We are proposing a change in your area

Traffic Resolution Plan: TR 06-24 – Hutt Road from Aotea Quay overbridge to Jarden Mile intersection – Proposed Changes (Plan 31)

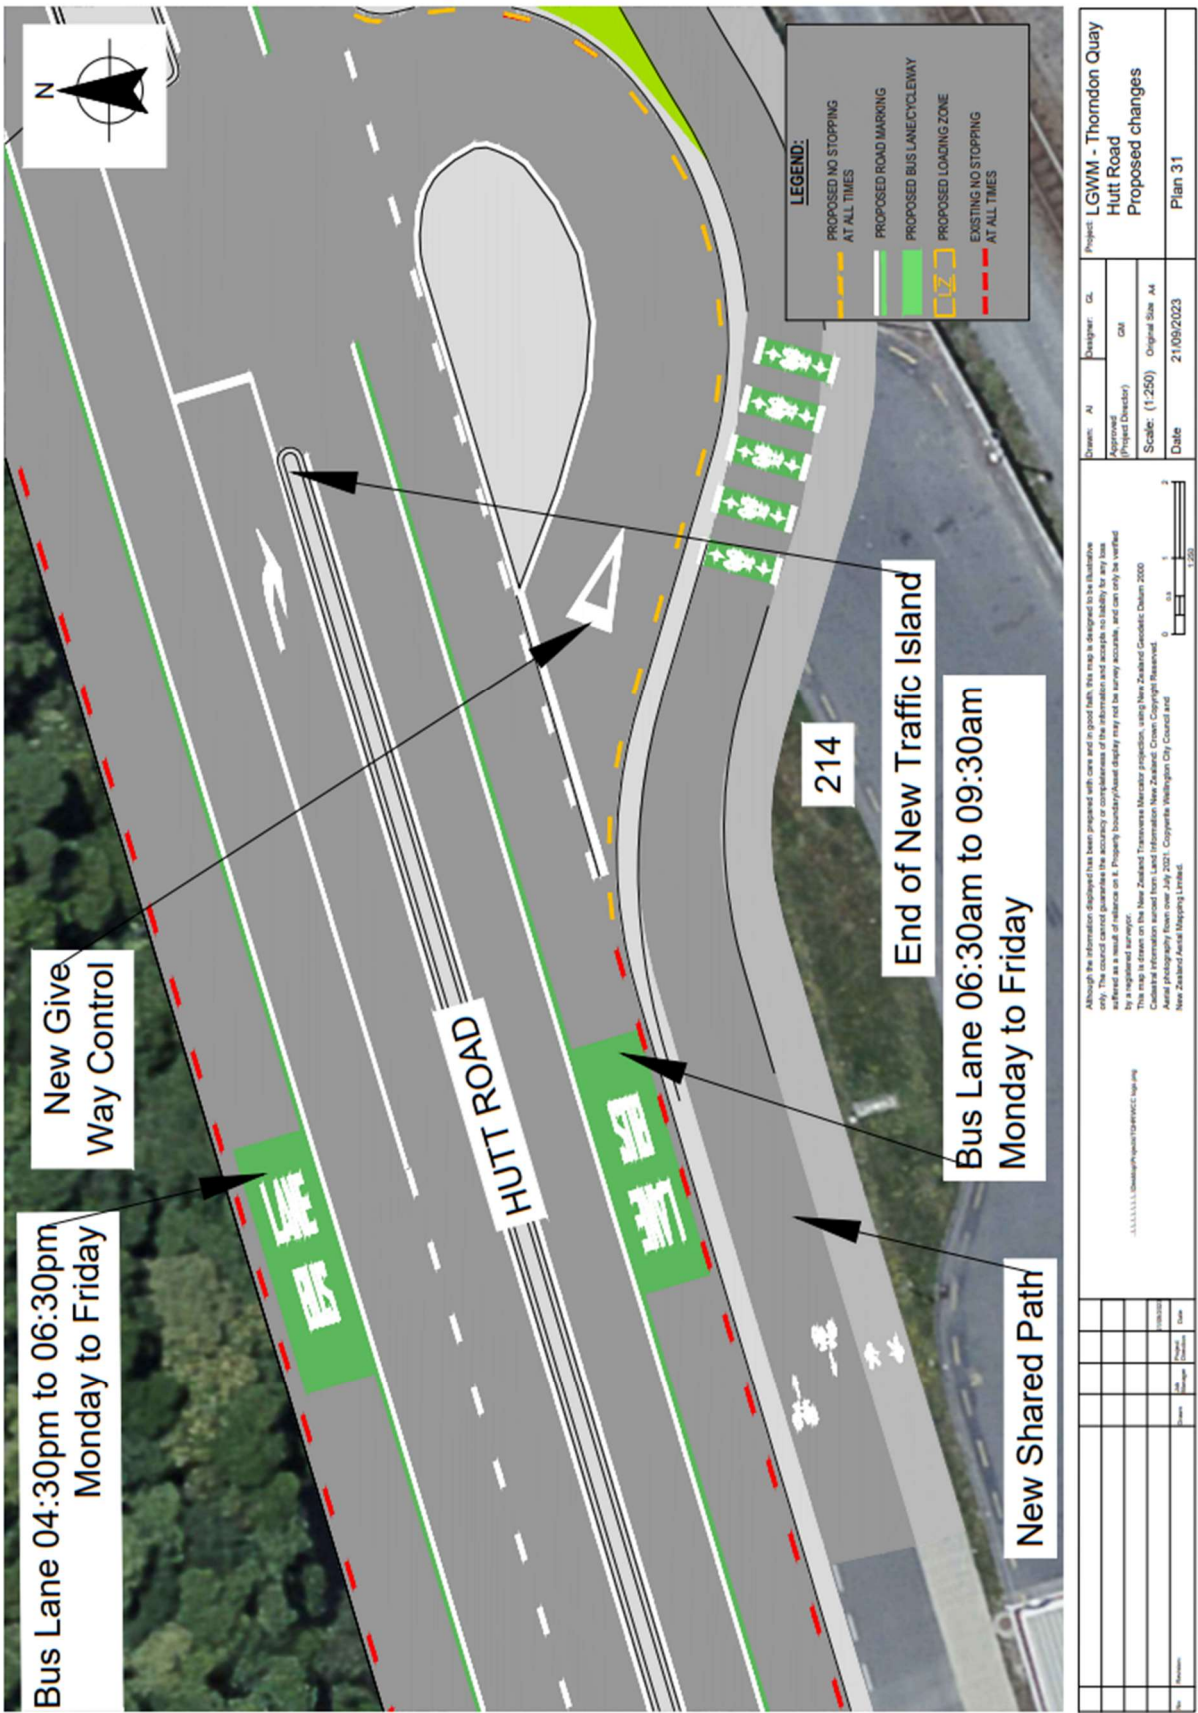

We are proposing a change in your area

Traffic Resolution Plan: TR 06-24 – Hutt Road from Aotea Quay overbridge to Jarden Mile intersection – Proposed Changes (Plan 32)

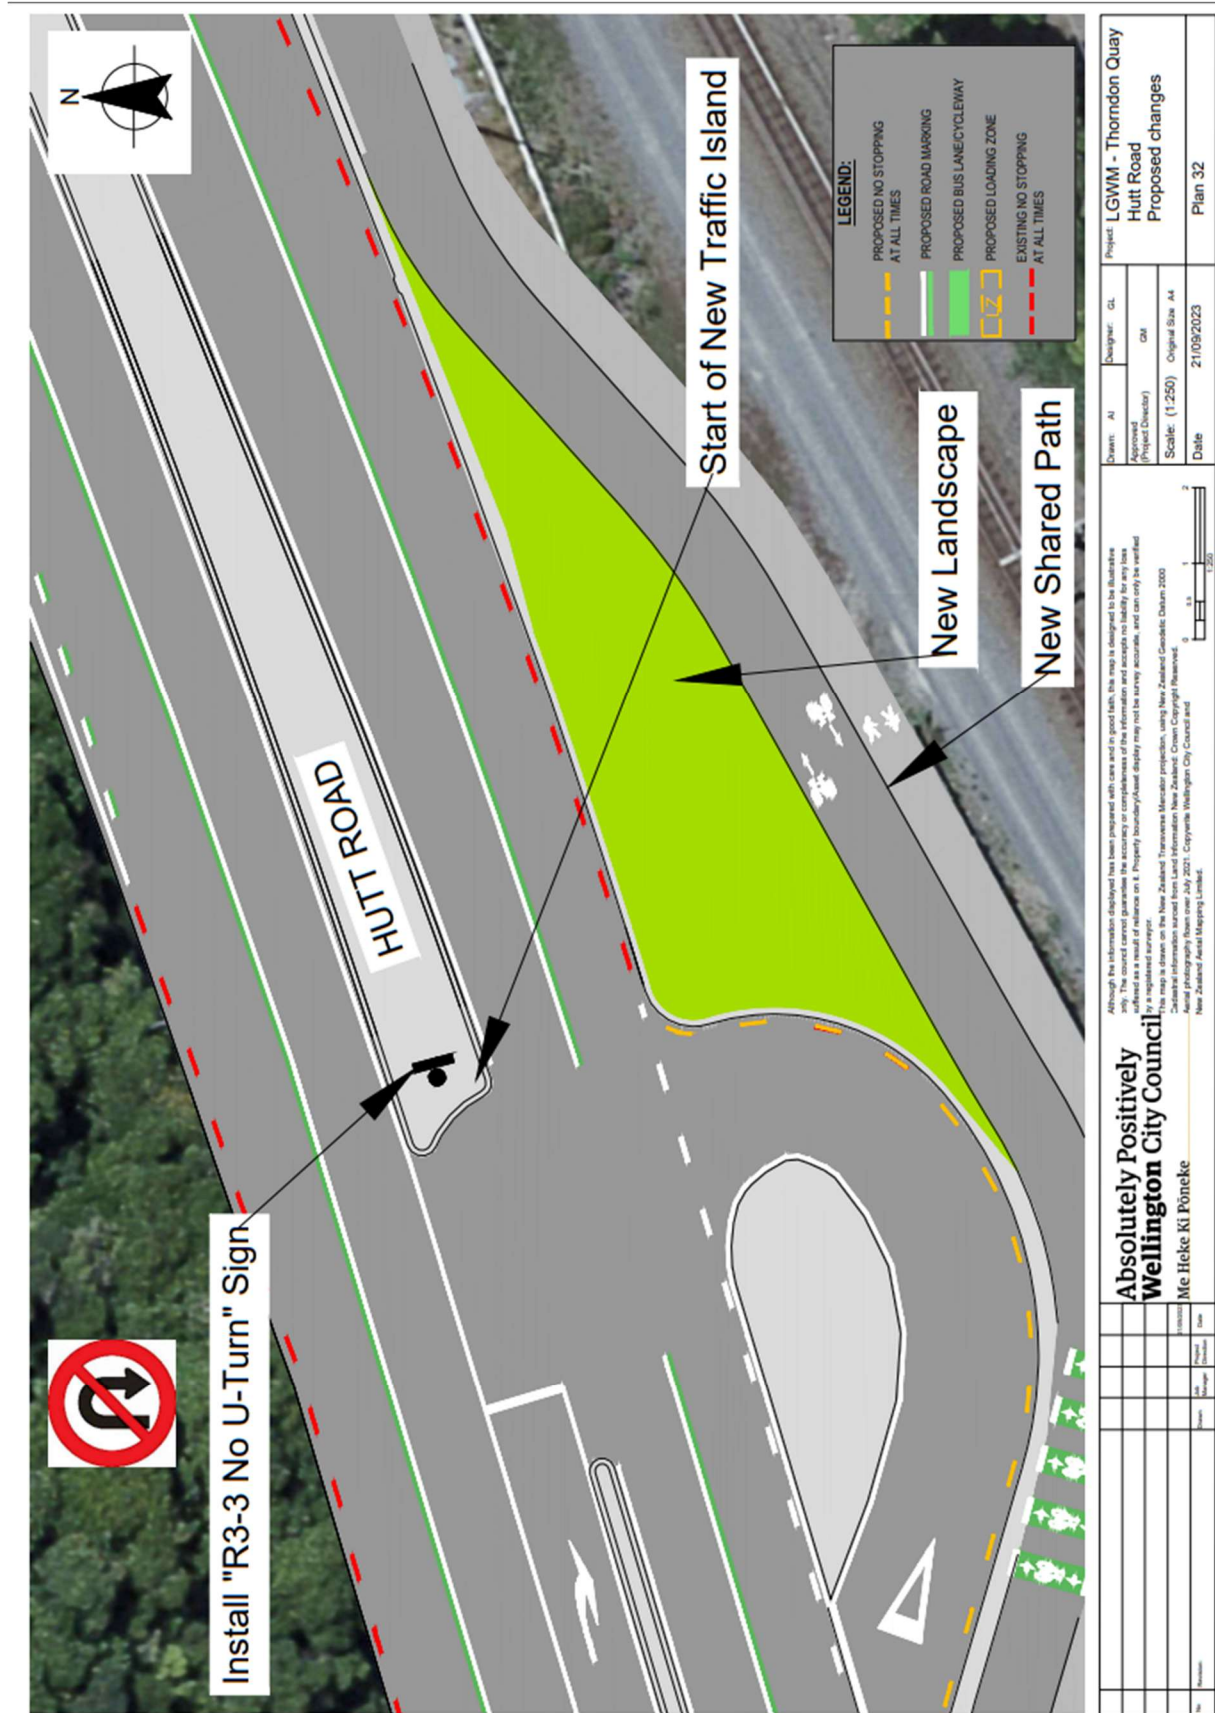

**Absolutely Positively
Wellington City Council**
Me Heke Ki Pōneke

LEGEND:

- PROPOSED NO STOPPING AT ALL TIMES
- PROPOSED ROAD MARKING
- PROPOSED BUS LANE/CYCLEWAY
- PROPOSED LOADING ZONE
- EXISTING NO STOPPING AT ALL TIMES

Bus Lane 04:30pm to 06:30pm Monday to Friday

New Shared Path

Bus Lane 06:30am to 09:30am Monday to Friday

New Traffic Island

HUTT ROAD

Project: LGWM - Thorndon Quay Hutt Road Proposed changes

Scale: 1:250

Date: 21/09/2023

Wellington City Council

Me Hēke Kī Pōneke

Absolutely Positively Wellington City Council

Project: LGWM - Thorndon Quay Hutt Road Proposed changes

Scale: 1:250

Date: 21/09/2023


Wellington City Council

Me Hēke Kī Pōneke

Absolutely Positively Wellington City Council


We are proposing a change in your area

Traffic Resolution Plan: TR 06-24 – Hutt Road from Aotea Quay overbridge to Jarden Mile intersection – Proposed Changes (Plan 34)

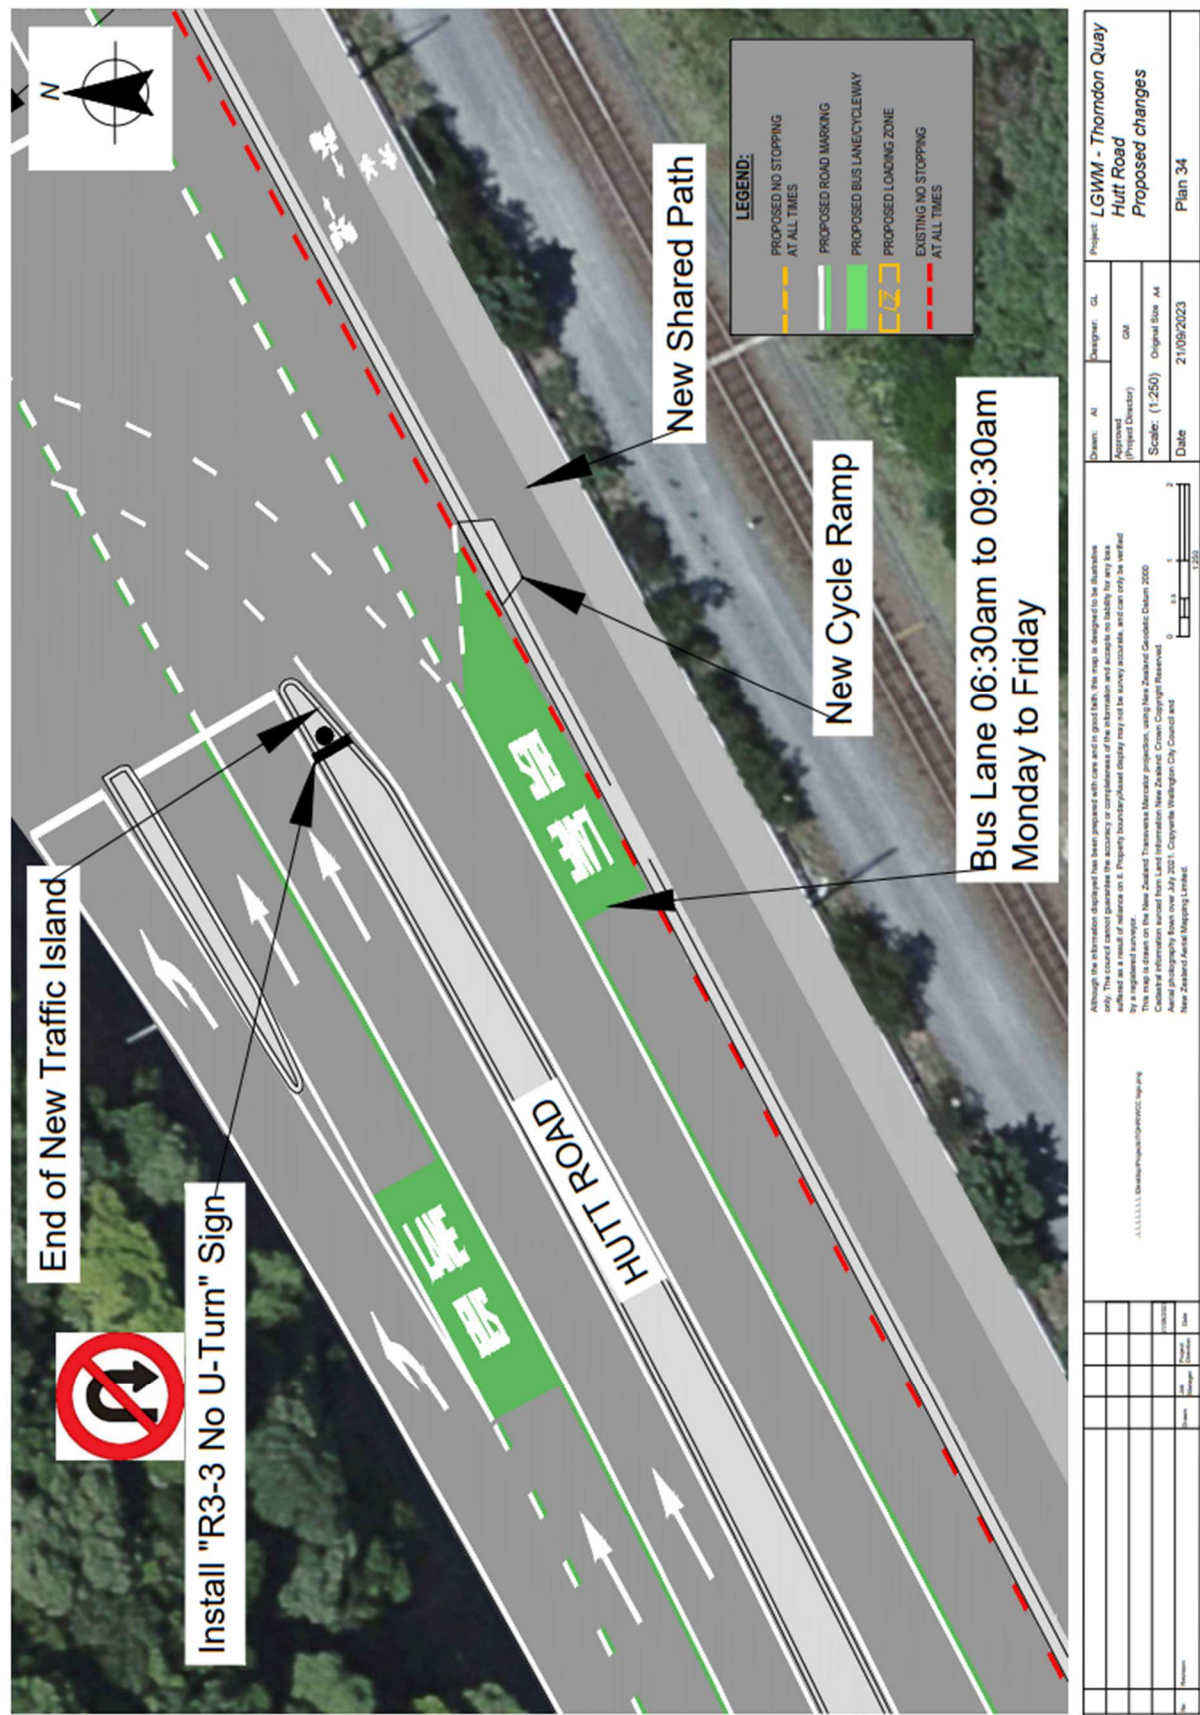


We are proposing a change in your area

Traffic Resolution Plan: TR 06-24 – Hutt Road from Aotea Quay overbridge to Jarden Mile intersection – Proposed Changes (Plan 35)

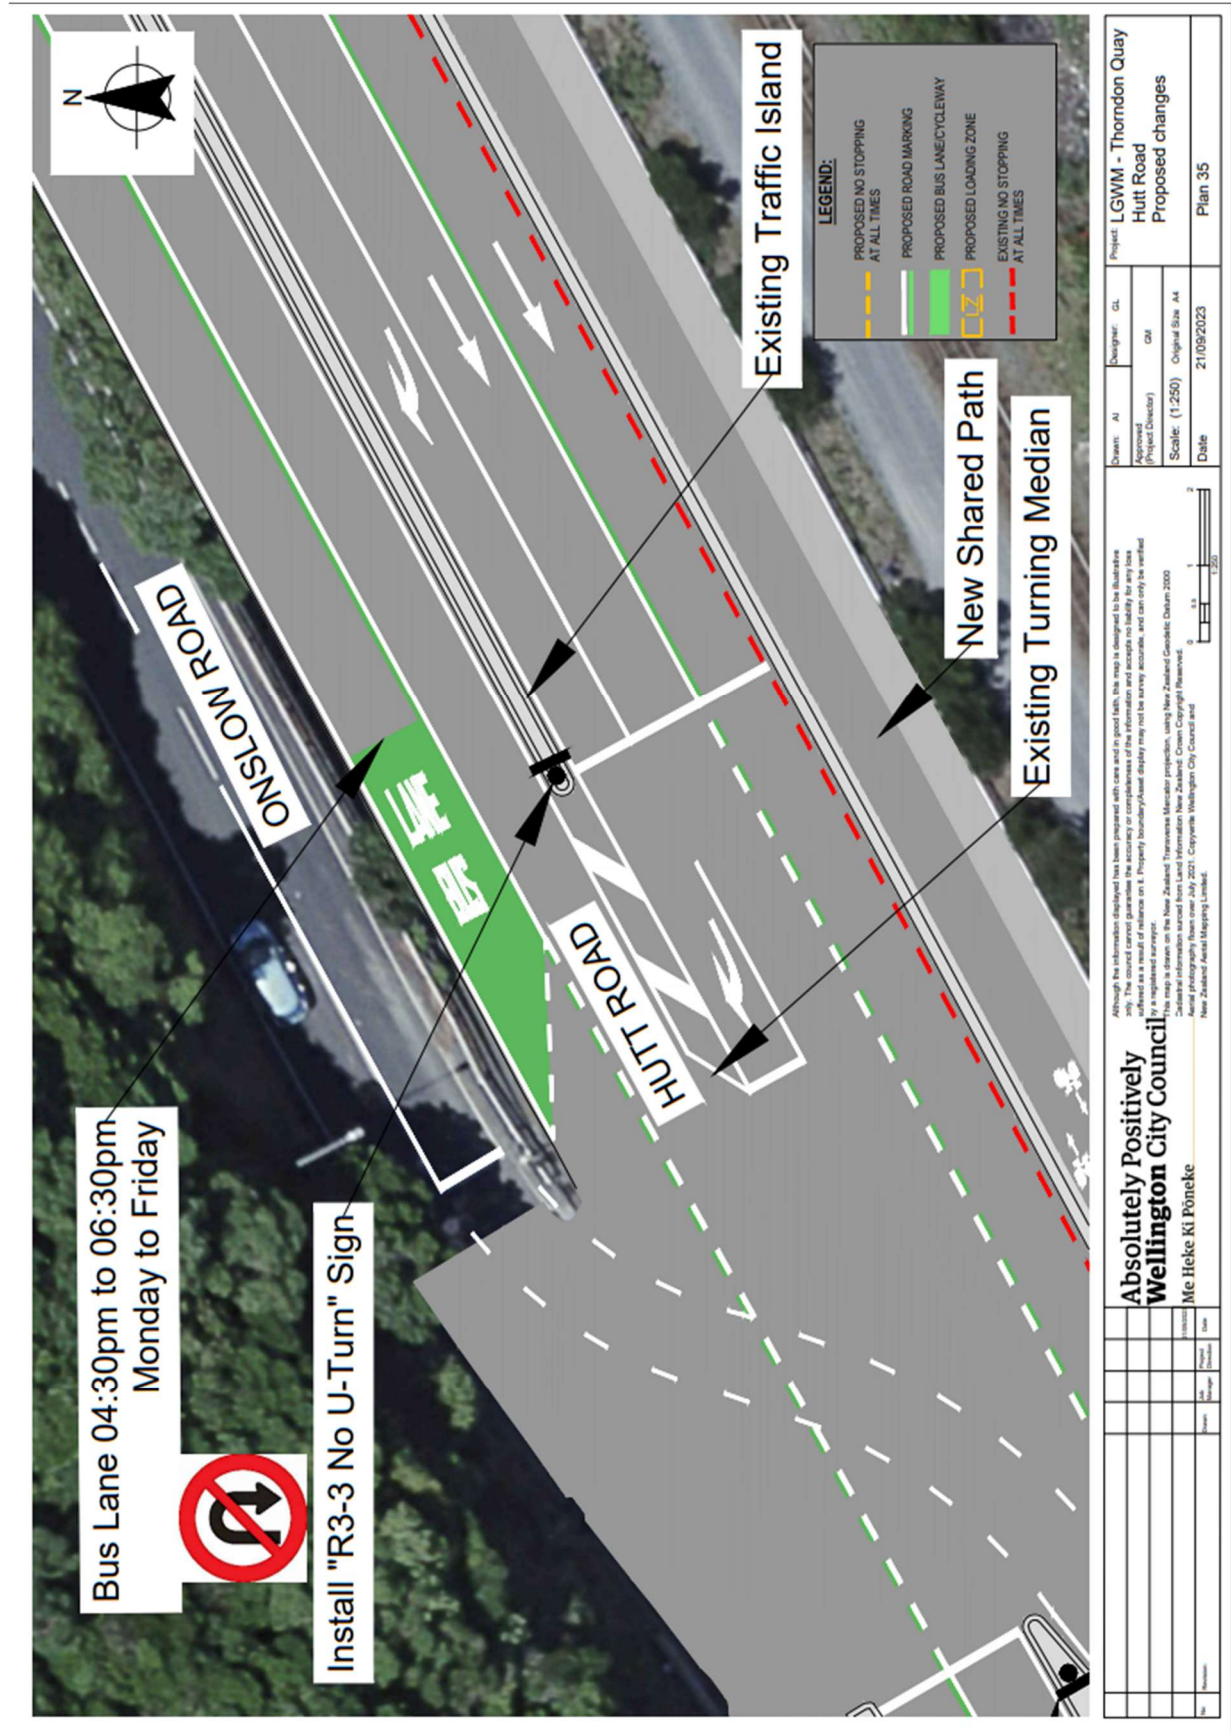


We are proposing a change in your area

Traffic Resolution Plan: TR 06-24 – Hutt Road from Aotea Quay overbridge to Jarden Mile intersection – Proposed Changes (Plan 36)

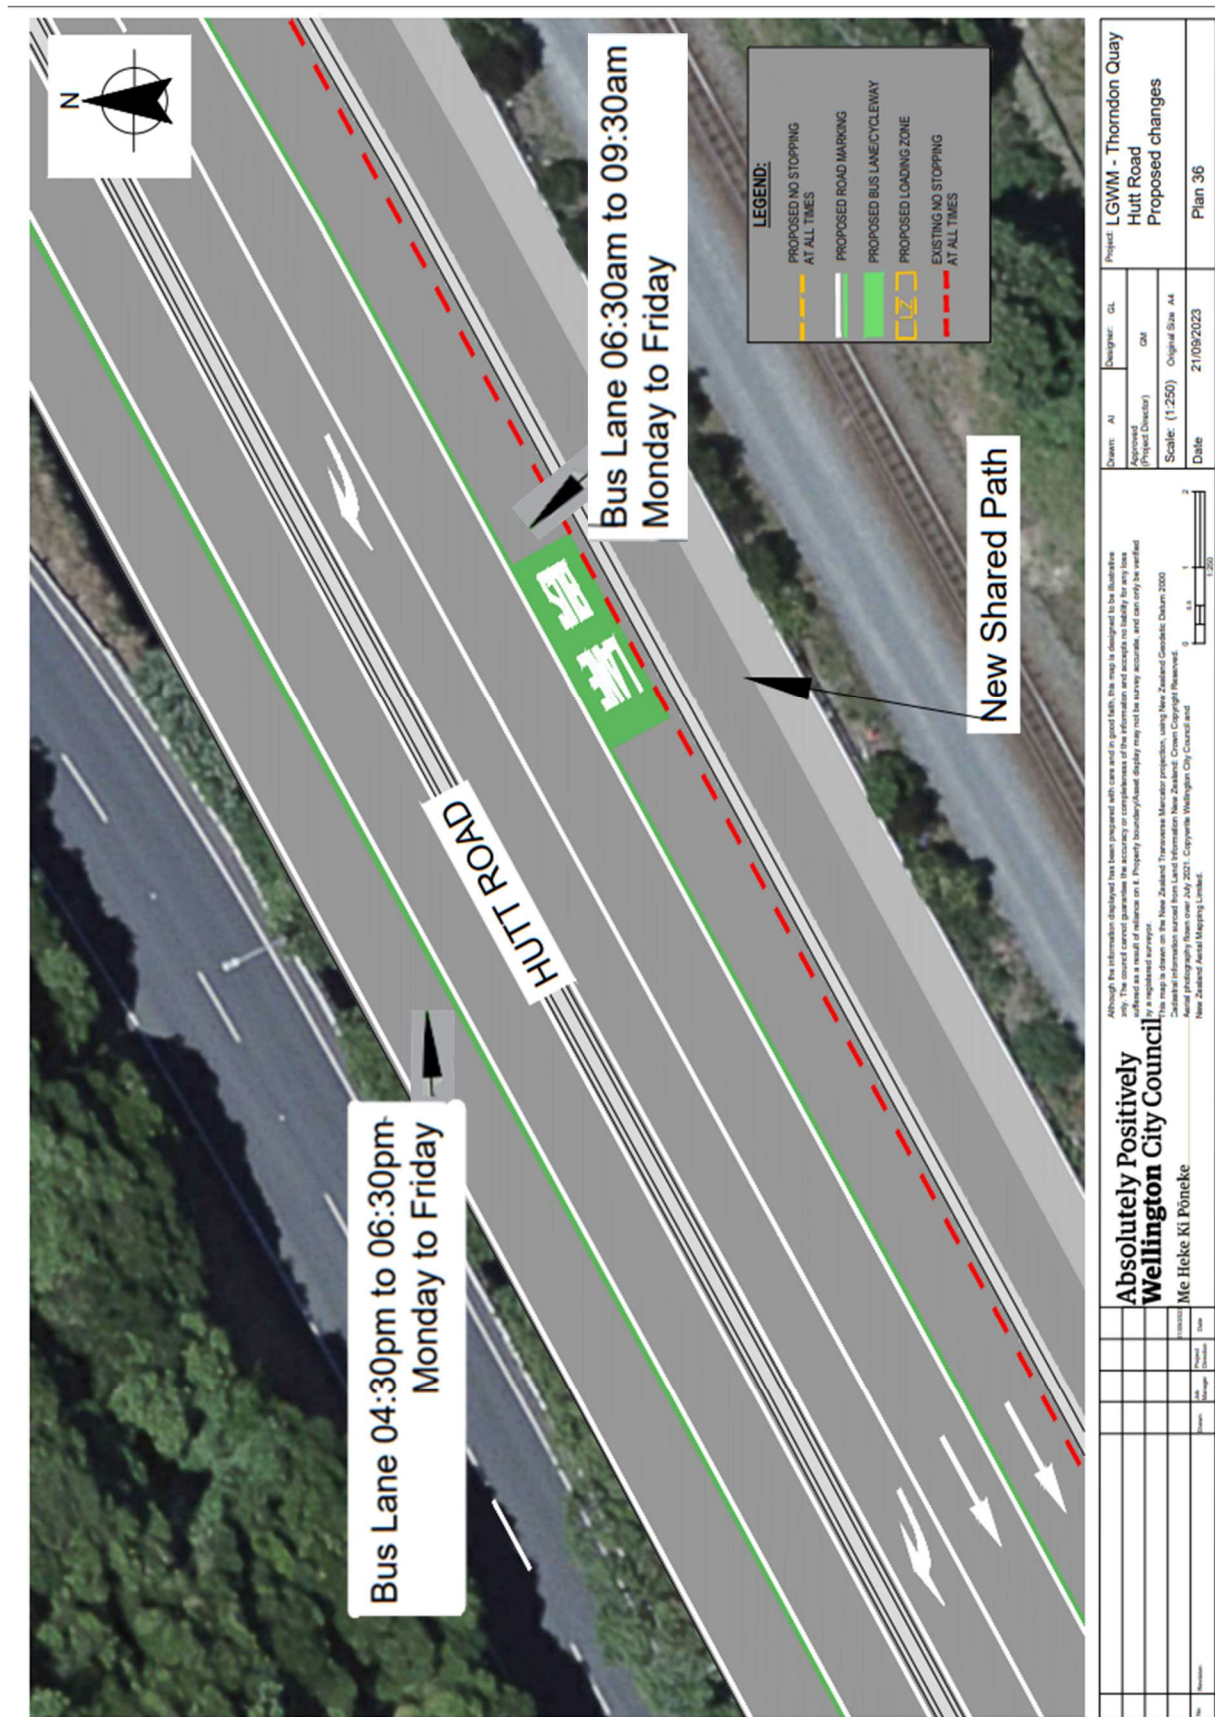

We are proposing a change in your area

Traffic Resolution Plan: TR 06-24 – Hutt Road from Aotea Quay overbridge to Jarden Mile intersection – Proposed Changes (Plan 37)

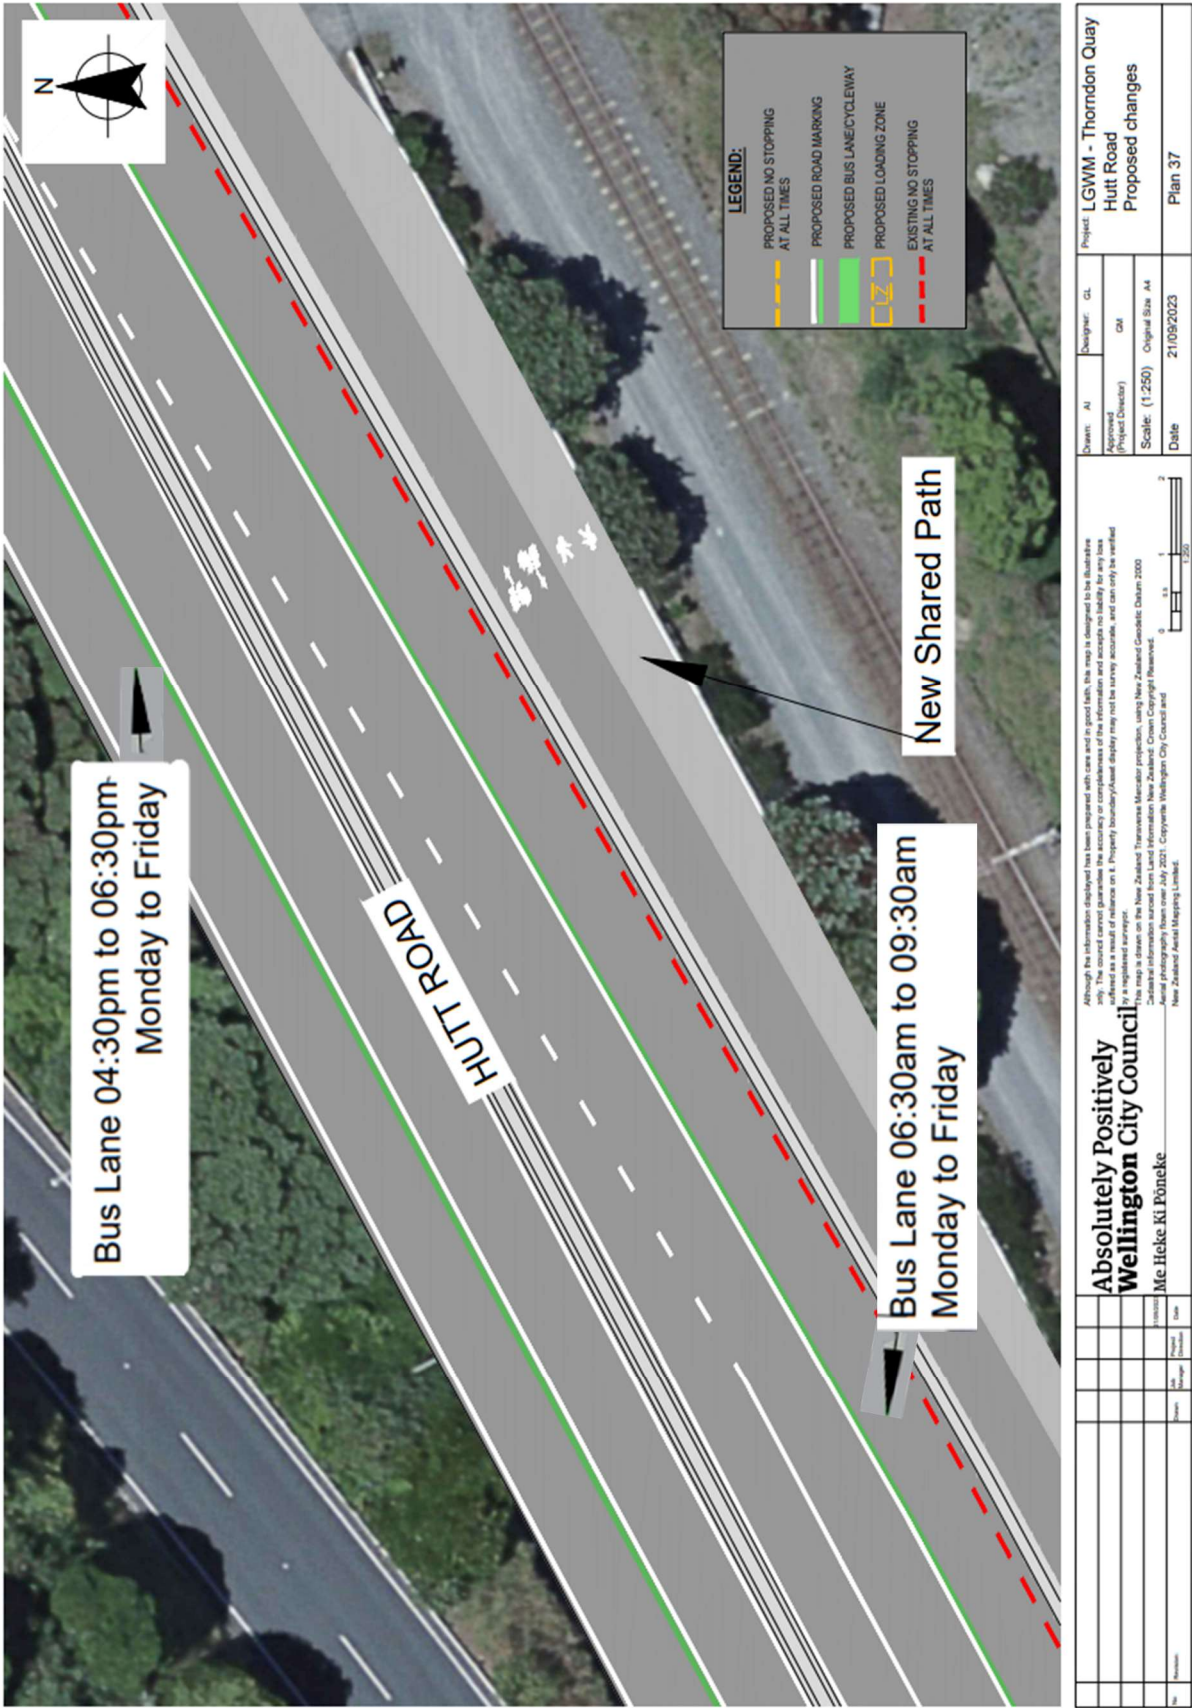

We are proposing a change in your area

Traffic Resolution Plan: TR 06-24 – Hutt Road from Aotea Quay overbridge to Jarden Mile intersection – Proposed Changes (Plan 38)

