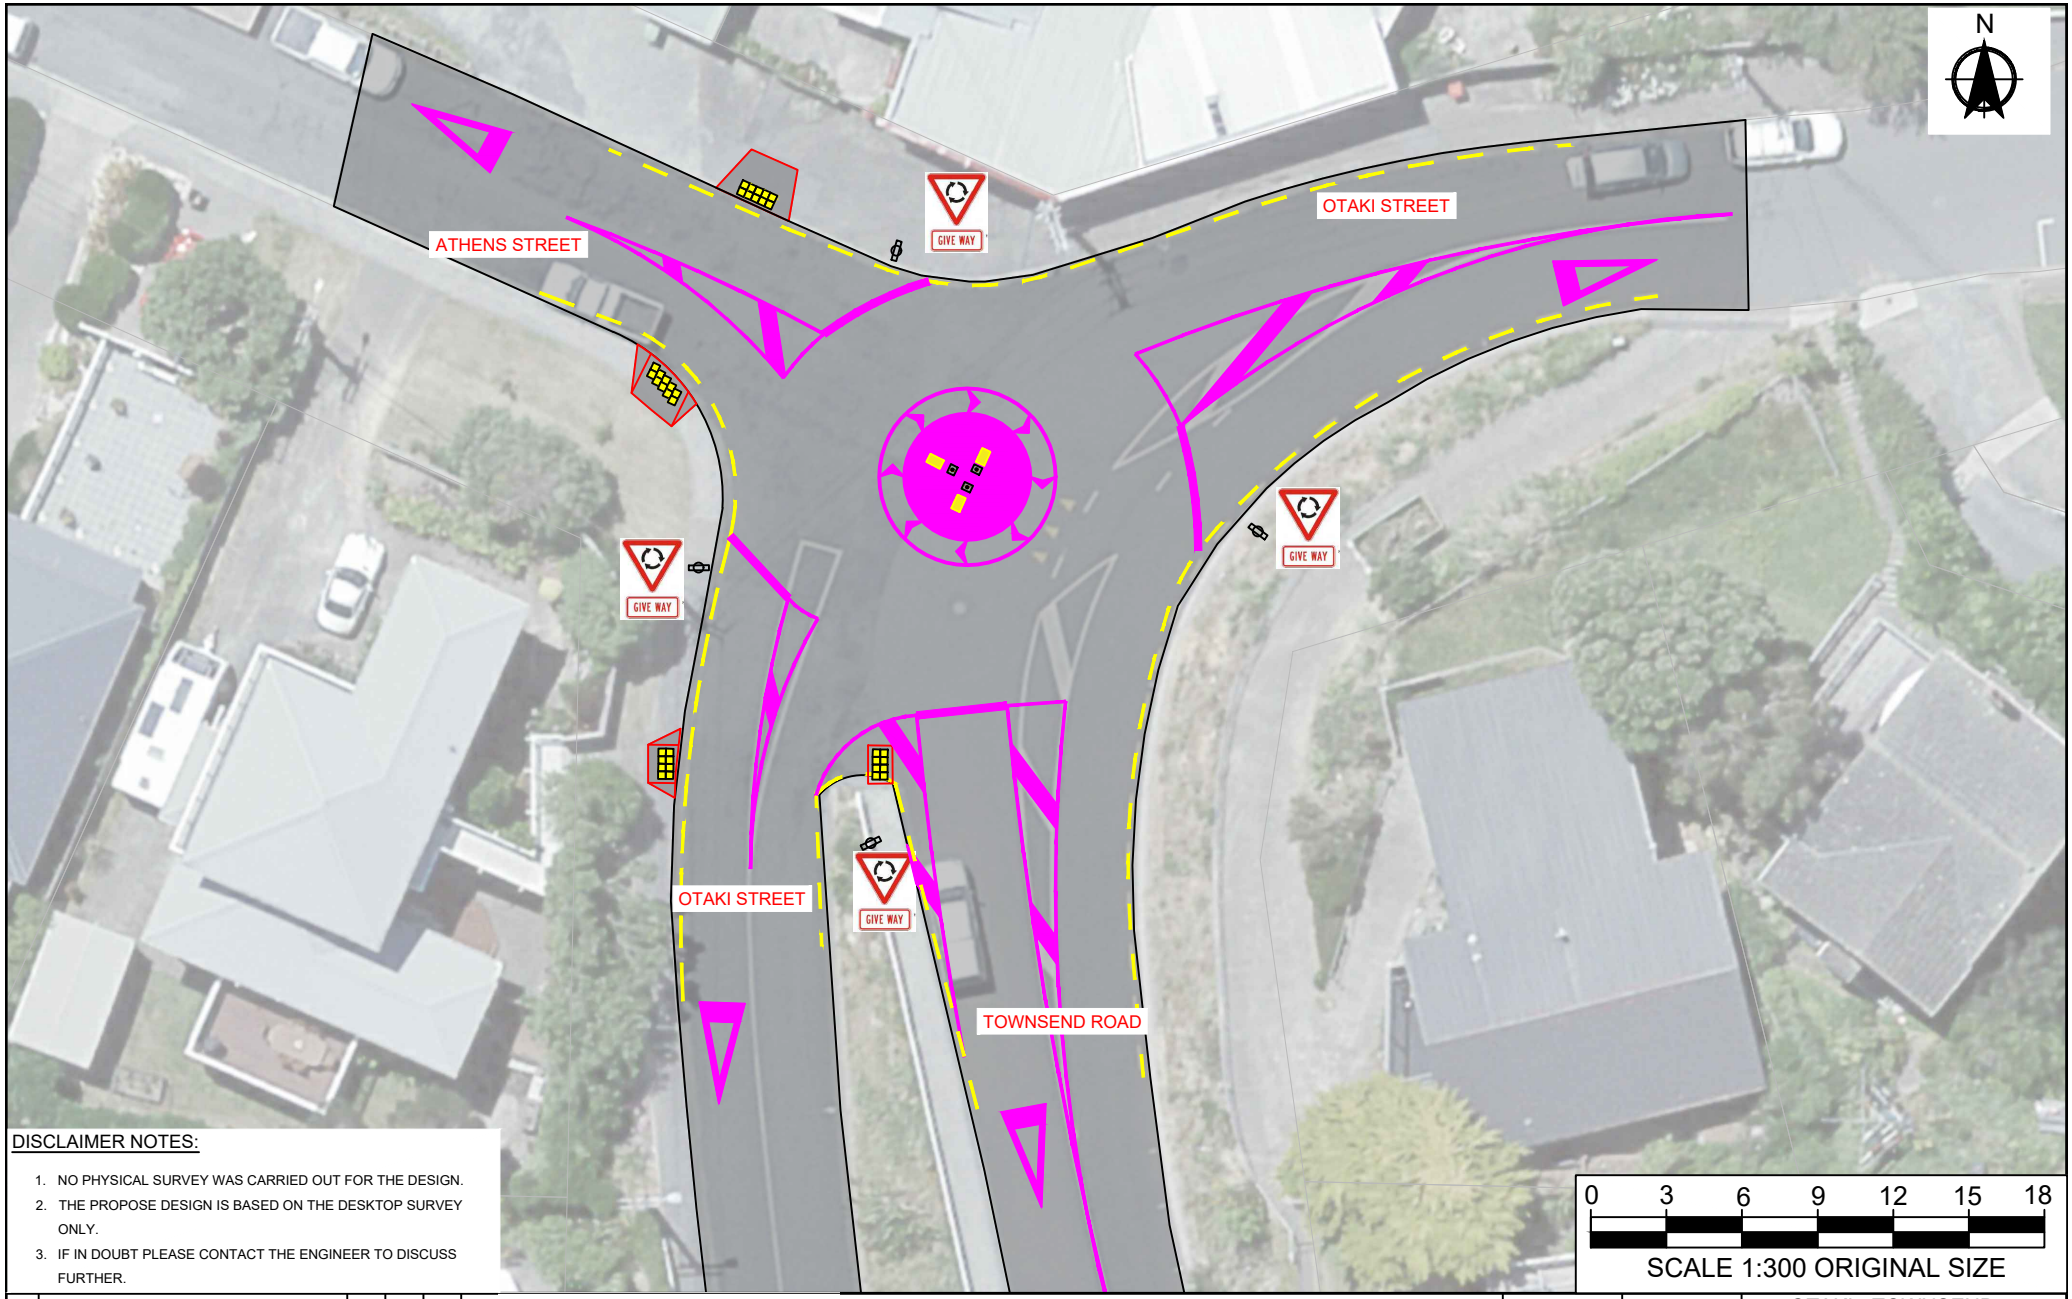


DISCLAIMER NOTES:

1. NO PHYSICAL SURVEY WAS CARRIED OUT FOR THE DESIGN.
2. THE PROPOSE DESIGN IS BASED ON THE DESKTOP SURVEY ONLY.
3. IF IN DOUBT PLEASE CONTACT THE ENGINEER TO DISCUSS FURTHER.

No	Revision:	Drawn	Job Manager	Project Direction	Date

Absolutely Positively **Wellington** City Council
Me Heke Ki Pōneke

Although the information displayed has been prepared with care and in good faith, this map is designed to be illustrative only. The council cannot guarantee the accuracy or completeness of the information and accepts no liability for any loss suffered as a result of reliance on it. Property boundary/Asset display may not be survey accurate, and can only be verified by a registered surveyor.
This map is drawn on the New Zealand Transverse Mercator projection, using New Zealand Geodetic Datum 2000
Cadastral information surced from Land Information New Zealand: Crown Copyright Reserved.
Aerial photography flown over July 2021. Copywrite Wellington City Council and
New Zealand Aerial Mapping Limited.

Drawn: XS	Designer: XS	Project: OTAKI - TOWNSEND INTERSECTION IMPROVEMENT
Approved (Project Director)		
Scale: (1:300)	Original Size A4	
Date : 03/02/2023		OVERVIEW