

**Absolutely Positively
Wellington City Council**
Me Heke Ki Pōneke

85

HUTT ROAD

87

Existing Shared Path

**Removed Bus Stop
Reinstated Further South**

LEGEND:

- PROPOSED NO STOPPING AT ALL TIMES
- PROPOSED ROAD MARKING
- PROPOSED BUS LANE/CYCLEWAY
- PROPOSED LOADING ZONE
- EXISTING NO STOPPING AT ALL TIMES

Absolutely Positively Wellington City Council

Me Heke Ki Pōneke

Project LGWM - Thornton Quay Hutt Road Proposed changes

Date 21/09/2023

Scale (1:250) Original Size A4

Drawn AI

Design GL

Approved GM

Project Boundary


Although the information displayed has been prepared with care and in good faith, this map is designed to be illustrative only. The council cannot guarantee the accuracy or completeness of the information and accepts no liability for any loss suffered as a result of reliance on it. Property boundaries/shaded display may not be survey accurate, and can only be verified by a registered surveyor.

New Zealand's Transport Mapping Application, using New Zealand Geographic Data 2020

Aerial photography from over July 2021. Copyright Wellington City Council and New Zealand Aerial Mapping Limited.

We are proposing a change in your area

Traffic Resolution Plan: TR 06-24 – Hutt Road from Aotea Quay overbridge to Jarden Mile intersection – Proposed Changes (Plan 2)

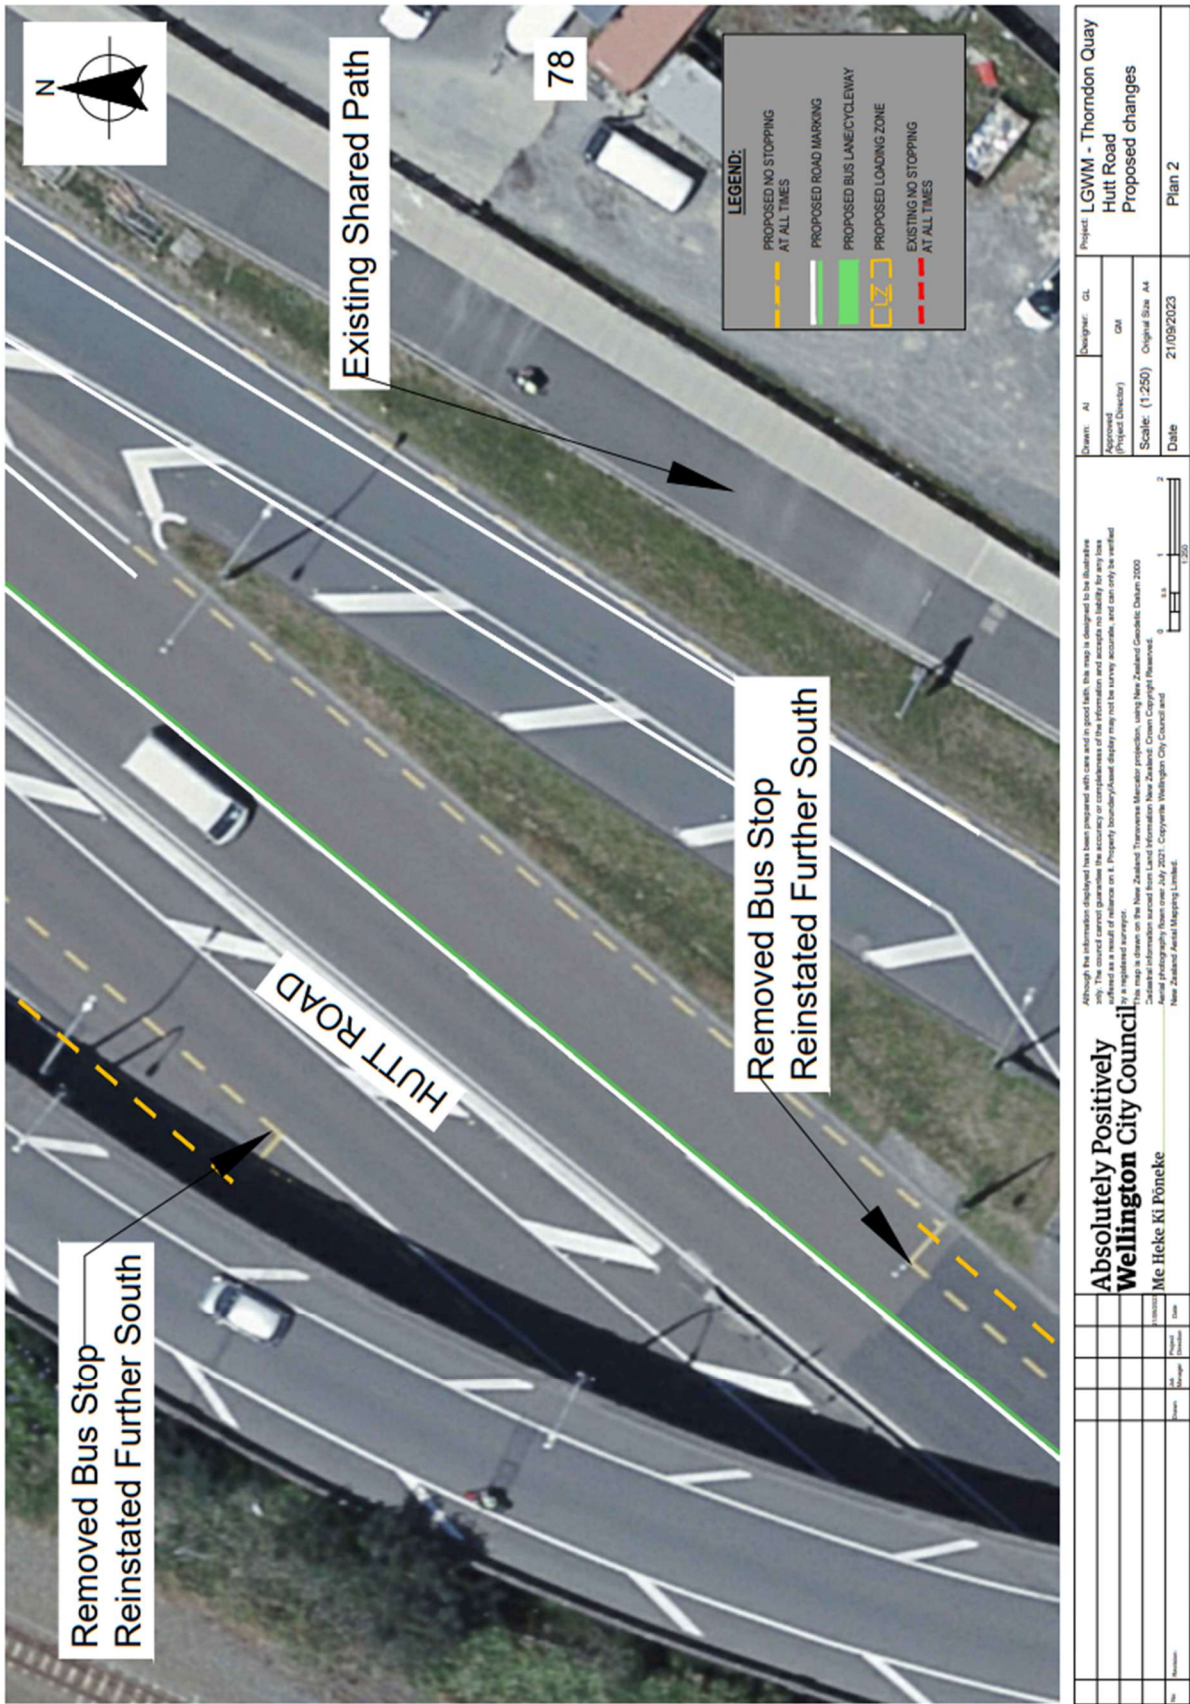

**Absolutely Positively
Wellington City Council**
Me Heke Ki Pōneke

**Bus Lane 06:30am to 09:30am
Monday to Friday**

HUTT ROAD

78

LEGEND:

- PROPOSED NO STOPPING AT ALL TIMES
- PROPOSED ROAD MARKING
- PROPOSED BUS LANE/CYCLEWAY
- PROPOSED LOADING ZONE
- EXISTING NO STOPPING AT ALL TIMES

Existing Shared Path

**Absolutely Positively
Wellington City Council**

Me Heke Ki Pōneke

**Project LGWM - Thorndon Quay
Hutt Road
Proposed changes**

Plan 3

Date 21/09/2023

Scale: 1:250

Original Size: A4

Design: AI

DRAWN: GL

APPROVED: GM

Project Director

Although the information displayed has been prepared with care and in good faith, this map is designed to be illustrative only. The council cannot guarantee the accuracy or completeness of the information and accepts no liability for any loss or damage caused by its use. This map is provided as a guide only and does not constitute a contract.

This map is drawn on the New Zealand Transverse Mercator projection, using New Zealand Geodetic Datum 2000.

Cadastral information sourced from Land Information New Zealand. Crown Copyright Reserved.

Aerial photography taken over July 2021. Copyright Wellington City Council and New Zealand Aerial Mapping Limited.

**Absolutely Positively
Wellington City Council**
Me Heke Ki Pōneke

LEGEND:

- PROPOSED NO STOPPING AT ALL TIMES
- PROPOSED ROAD MARKING
- PROPOSED BUS LANE/CYCLEWAY
- PROPOSED LOADING ZONE
- EXISTING NO STOPPING AT ALL TIMES

Existing Traffic Island

Existing Shared Path

HUTT ROAD

78

Absolutely Positively Wellington City Council

Mc Hekē Ki Pōneke

Project: LGWM - Thorndon Quay
Hutt Road
Proposed changes

Plan 4

Scale: 1:250
Date: 21/09/2023

Author: GL
Checked: GM
Approved: GM
Project Director: GM

Scale: 1:250
Original Size: A4

Date: 21/09/2023


Although this information displayed has been prepared with care and in good faith, the map is designed to be illustrative only. It is not intended to be used as a legal document. The accuracy or completeness of any information or data shown on this map is not guaranteed. The map is provided as a guide only and should not be used for any purpose other than that for which it was prepared. The map is provided as a guide only and should not be used for any purpose other than that for which it was prepared.

This map is based on the New Zealand Transport Agency's (NZTA) data and is not intended to be used for any purpose other than that for which it was prepared. The map is provided as a guide only and should not be used for any purpose other than that for which it was prepared.

Copyright © 2023 New Zealand Transport Agency. All rights reserved.


We are proposing a change in your area

Traffic Resolution Plan: TR 06-24 – Hutt Road from Aotea Quay overbridge to Jarden Mile intersection – Proposed Changes (Plan 5)

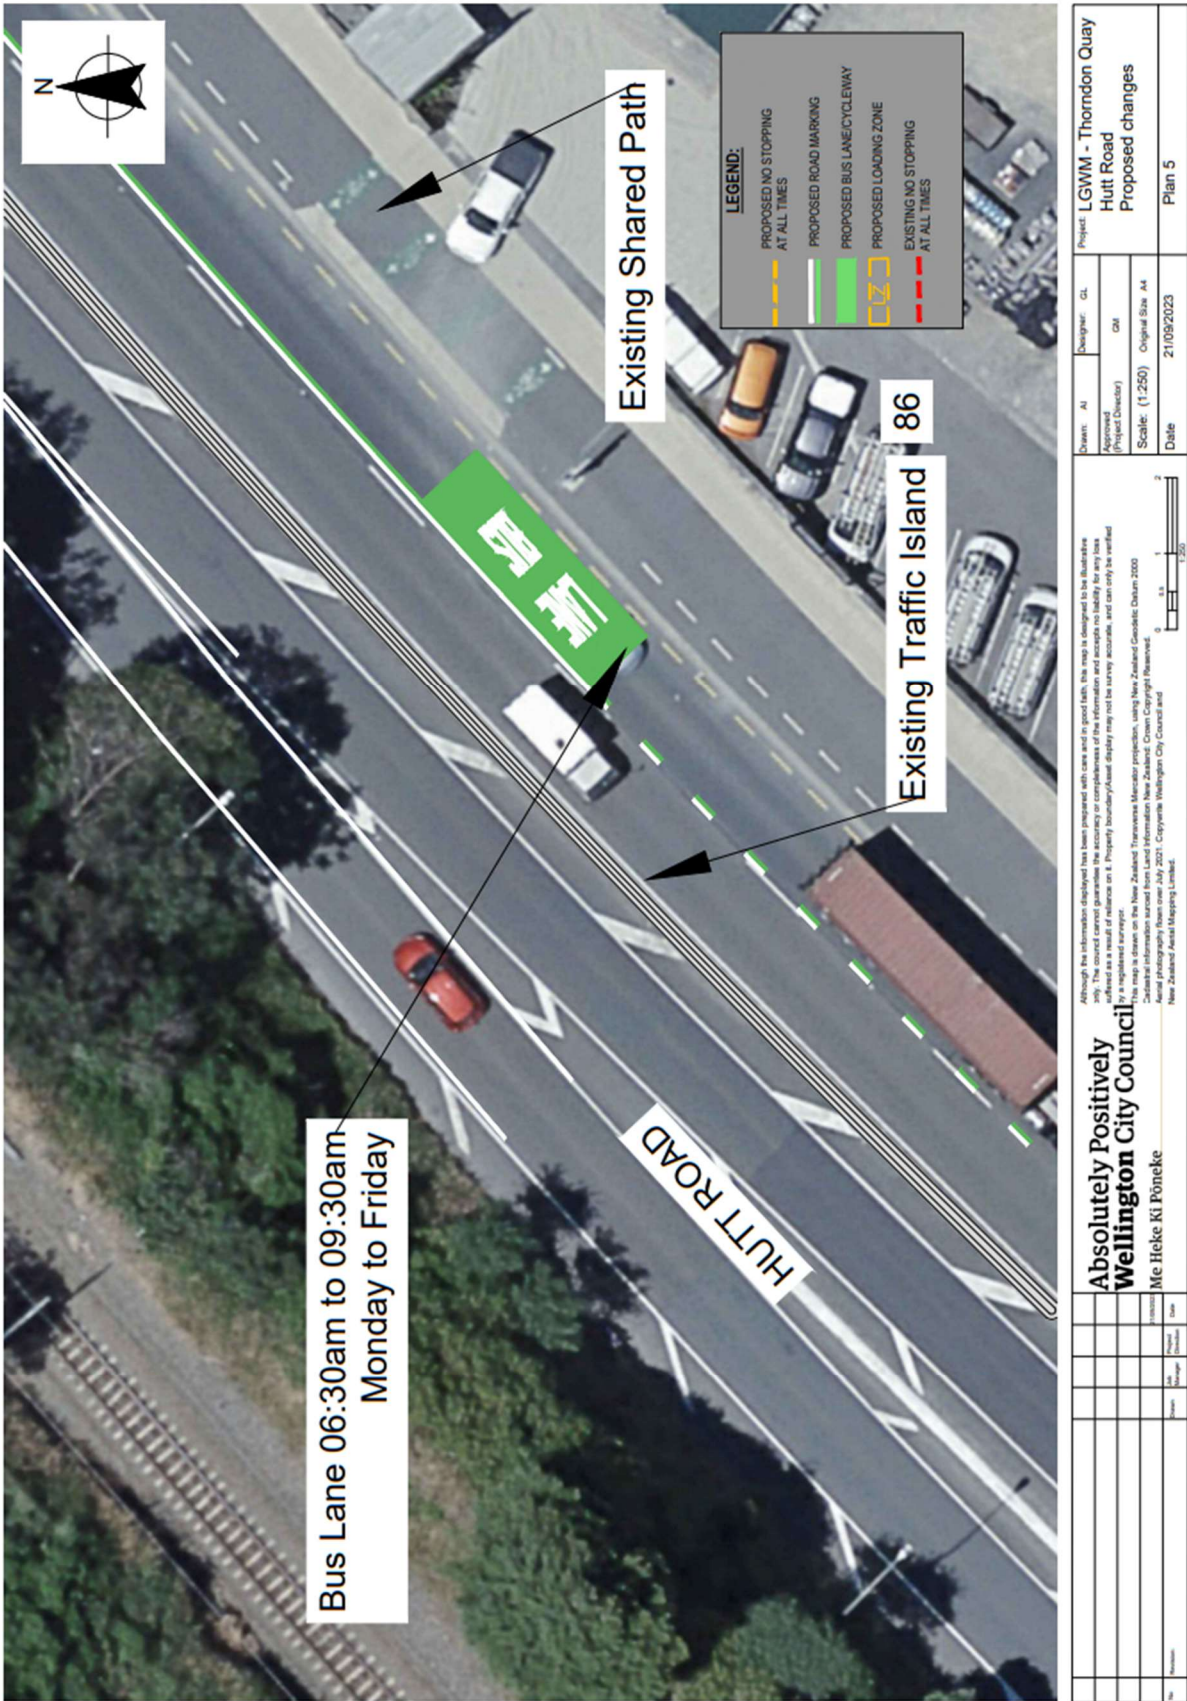


We are proposing a change in your area

Traffic Resolution Plan: TR 06-24 – Hutt Road from Aotea Quay overbridge to Jarden Mile intersection – Proposed Changes (Plan 6)

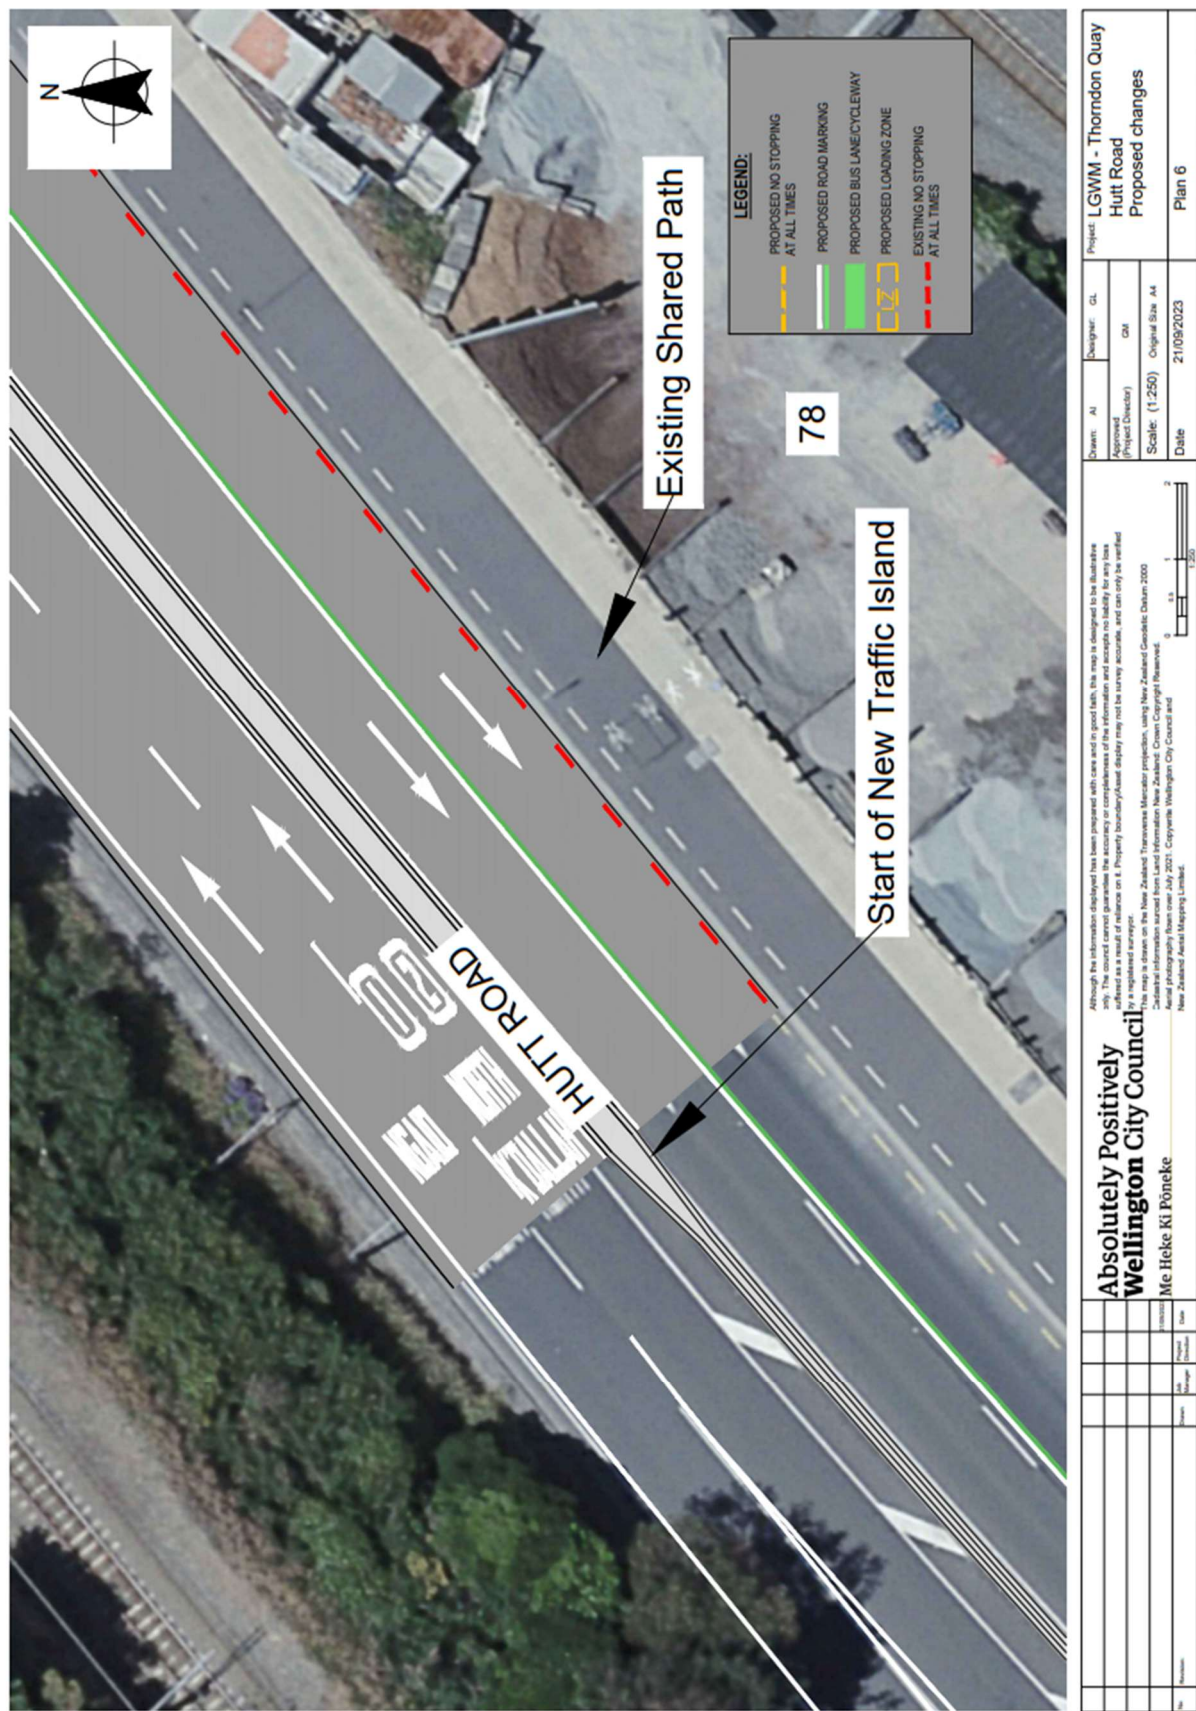


We are proposing a change in your area

Traffic Resolution Plan: TR 06-24 – Hutt Road from Aotea Quay overbridge to Jarden Mile intersection – Proposed Changes (Plan 7)

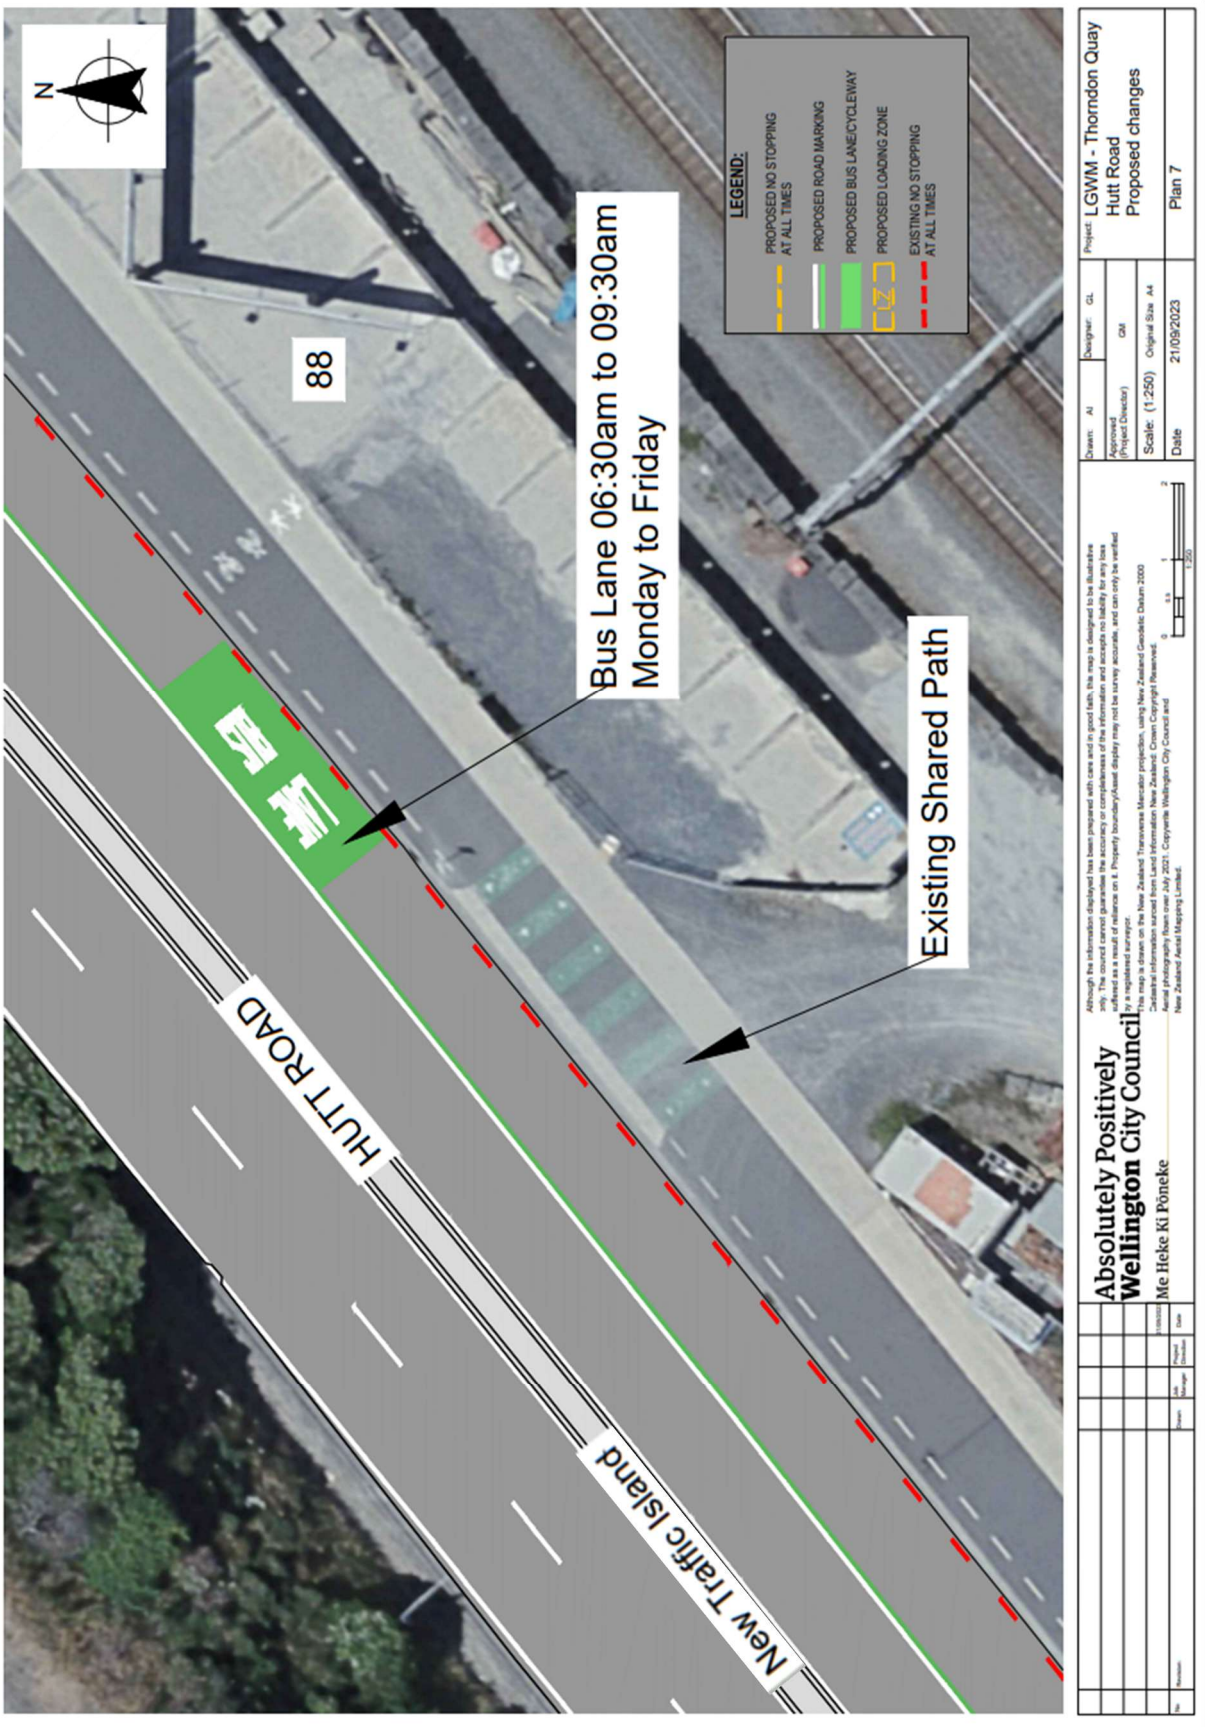

We are proposing a change in your area

Traffic Resolution Plan: TR 06-24 – Hutt Road from Aotea Quay overbridge to Jarden Mile intersection – Proposed Changes (Plan 8)

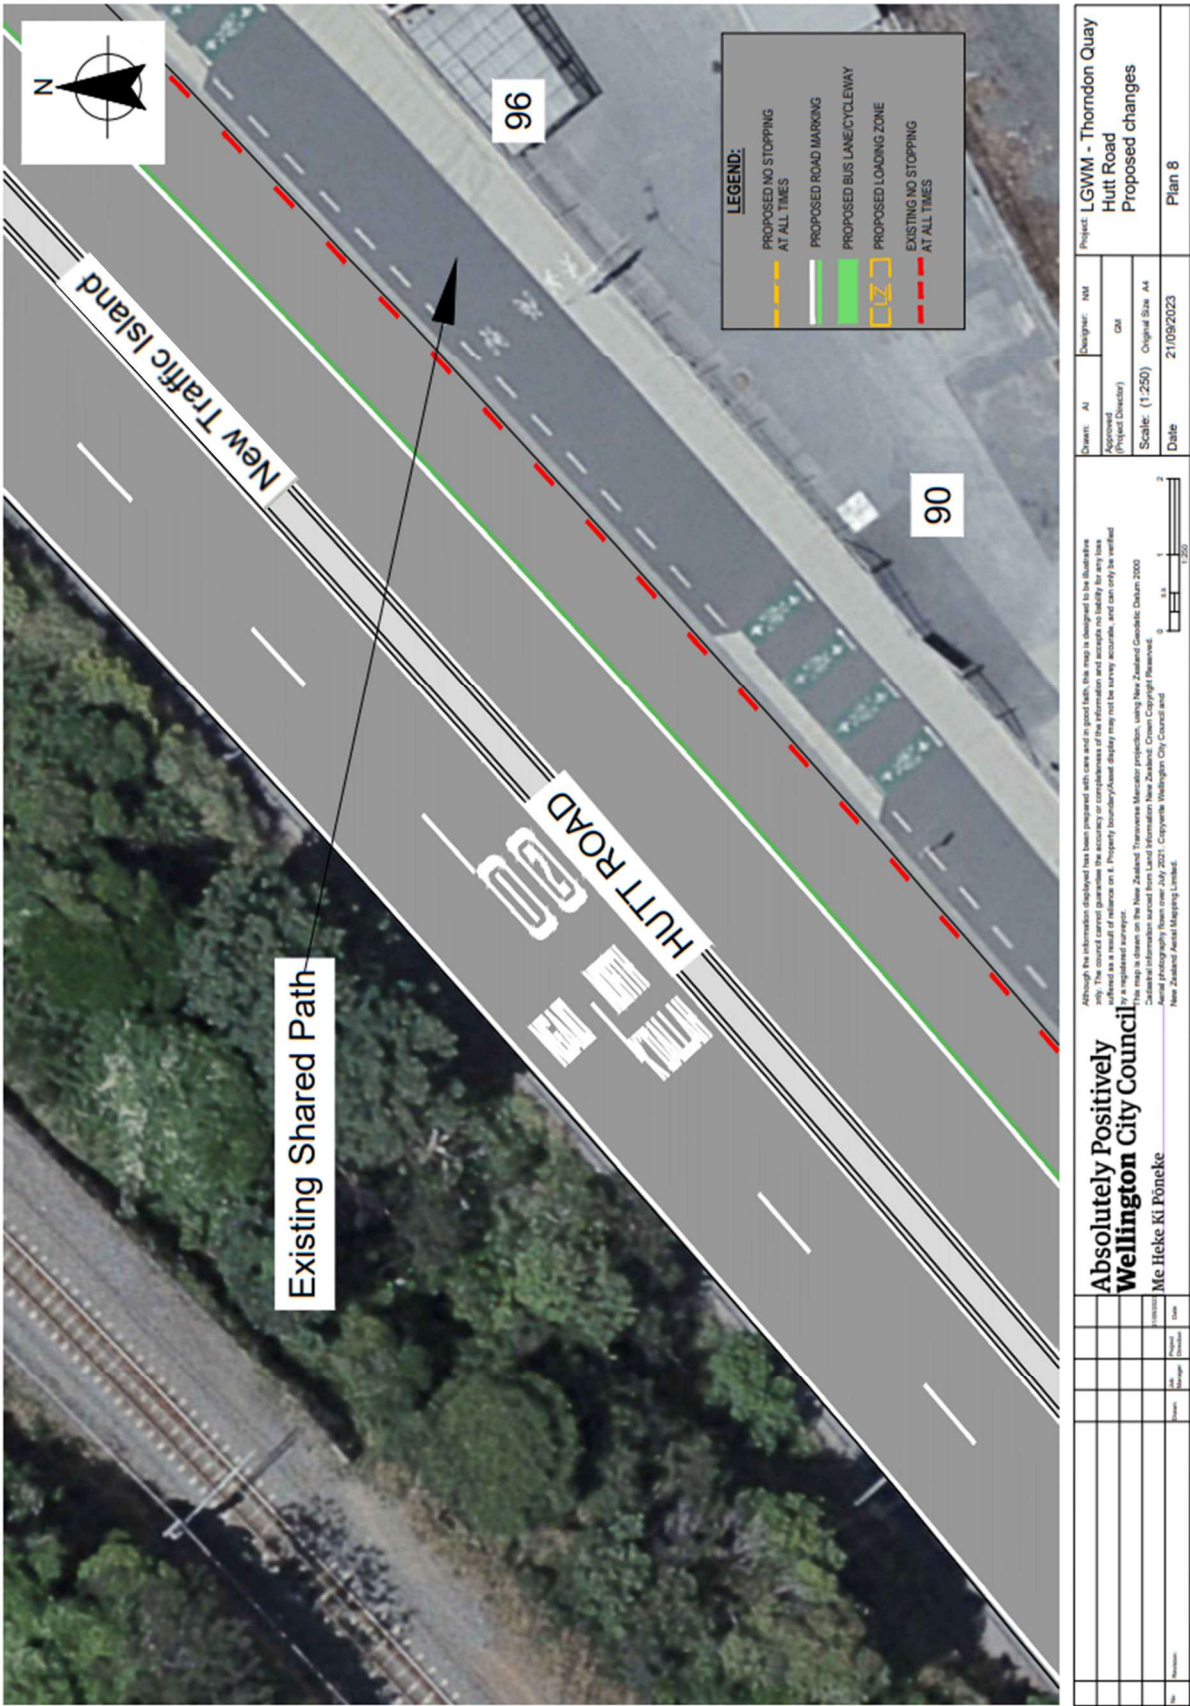

We are proposing a change in your area

Traffic Resolution Plan: TR 06-24 – Hutt Road from Aotea Quay overbridge to Jarden Mile intersection – Proposed Changes (Plan 9)

