MCKINLEY CRES

1.2 m BUFFER FOR CYCLIST

PROPOSED 3 PARKING SPACES

REUBEN AVE

NARROW ROAD LIMITED BUFFER FOR CYCLIST

DOWNHILL SHOULDER REMOVED

SHEET 1 OF 1

PARKING BAY RETAINED WITH 3 PARKING SPACES

KOPIKO WAY

TAFT STREET

3 PARKING SPACES

PROPOSED BUS STOP

1 m BUFFER FOR CYCLIST

EXISTING PAVEMENT MARKINGS RETAINED

BUTT STREET

SHEET 1 OF 2

LEGEND

- Proposed BYL's
- Existing BYL's
- Proposed White lines
- Existing Markings to be removed
- Existing markings to be retained
- Back of Footpath

Although the information displayed has been prepared with care and in good faith, this map is designed to be illustrative only. The council cannot guarantee the accuracy or completeness of the information and accepts no liability for any loss suffered as a result of reliance on it. Property boundary/Asset display may not be survey accurate, and can only be verified by a registered surveyor.
This map is drawn on the New Zealand Transverse Mercator projection, using New Zealand Geodetic Datum 2000
Cadastral information surced from Land Information New Zealand: Crown Copyright Reserved.
Aerial photography flown over Jan-Mar 2008/10. Copywrite 2008/10 Hutt City Council and New Zealand Aerial Mapping Limited.


Drawn: B.Babu	Designer: B.Babu
Drafting Check Z.Moodie	Design Check Z.Moodie
Approved (Project Director) Date	TBC
Scale: (A4 1:1000)	


Project: Ohiro Road
Proposed Road Markings
Sheet 1

Original Size A4

No	Revision:	Drawn	Job Manager	Project Direction	Date
1	First Draft	Z Moodie			04/12/14

Absolutely Positively Wellington City Council
Me Heke Ki Pōneke

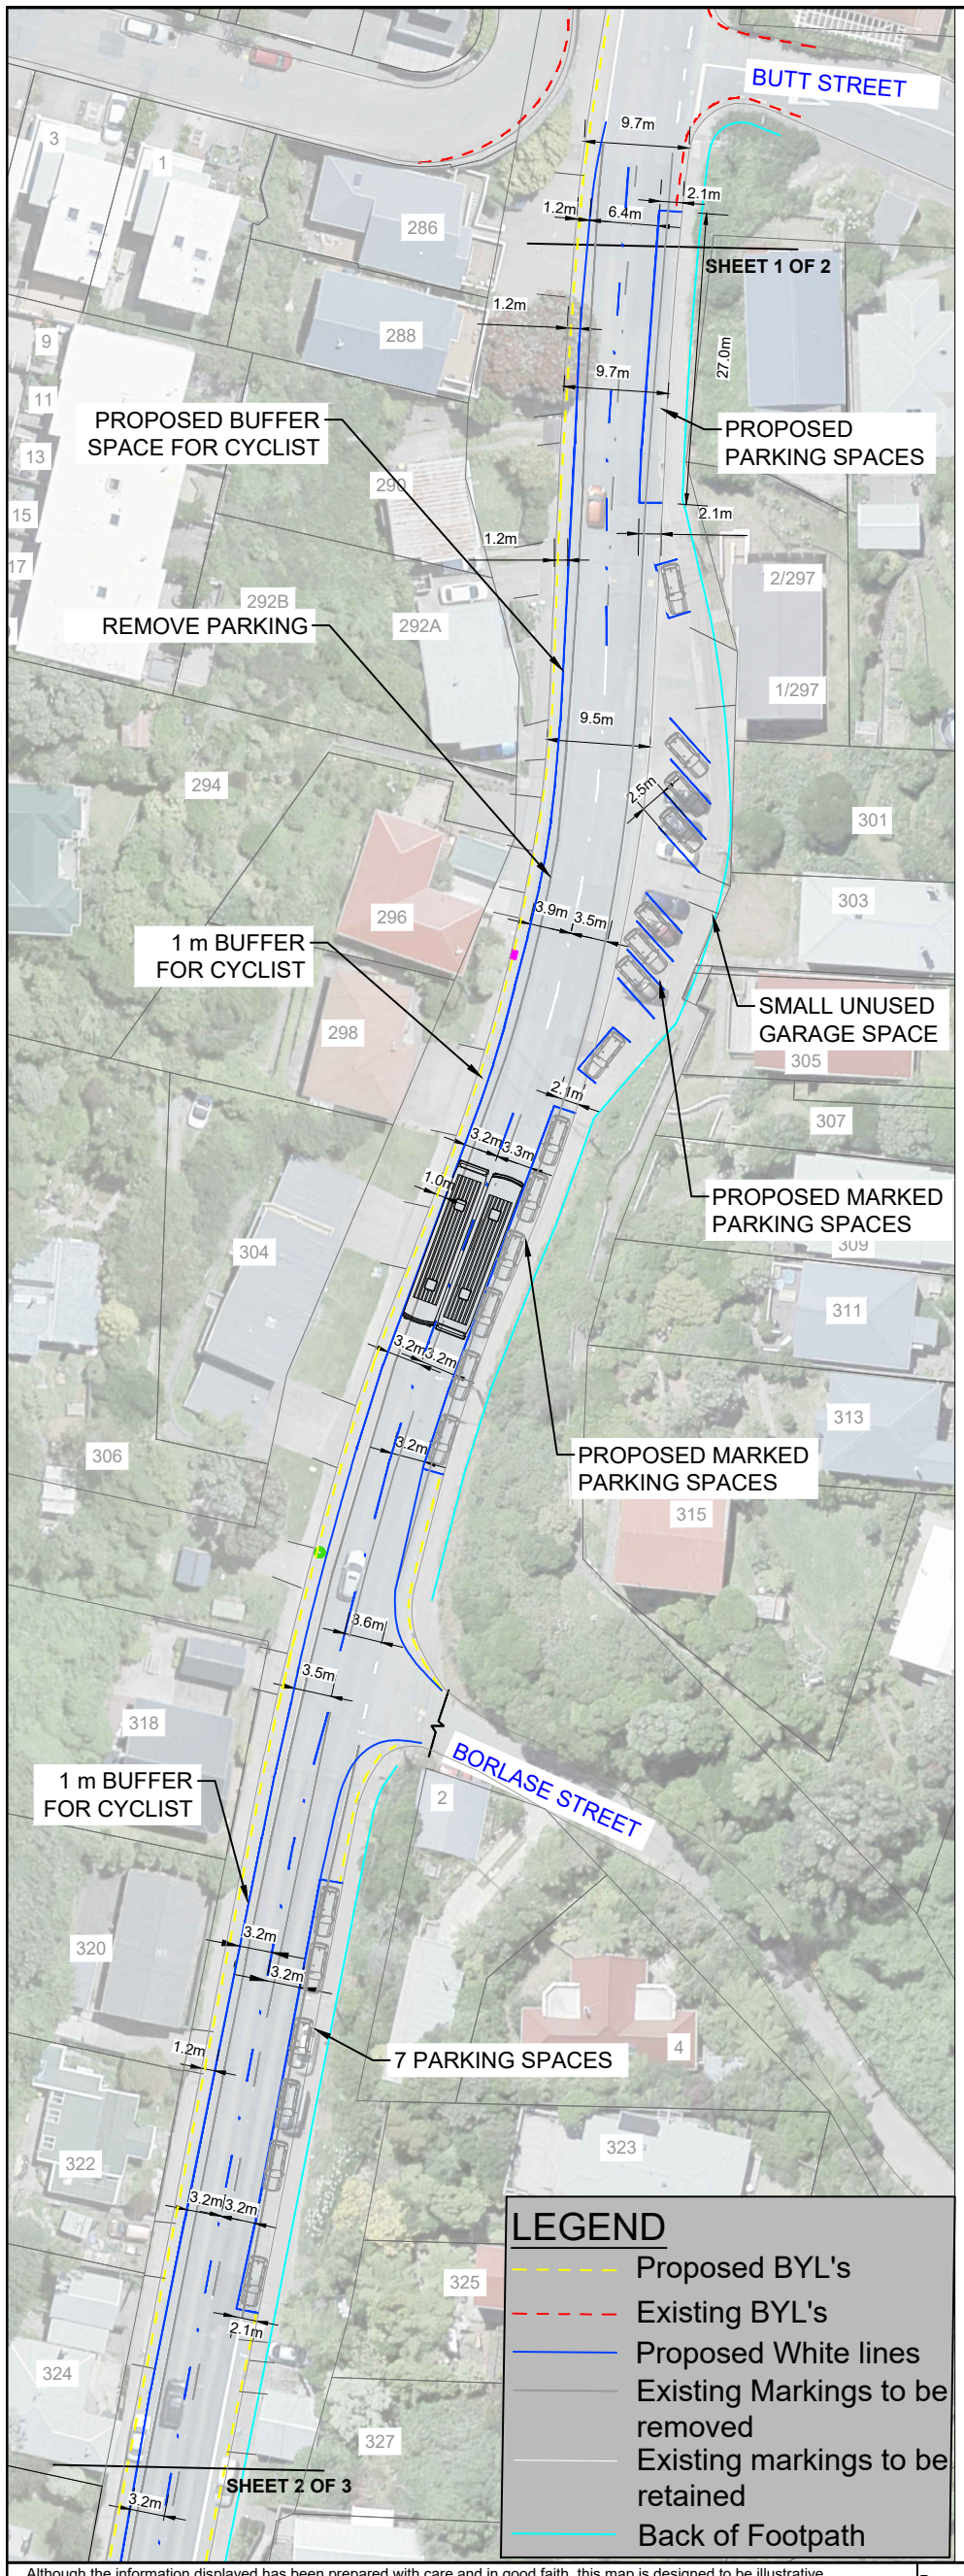

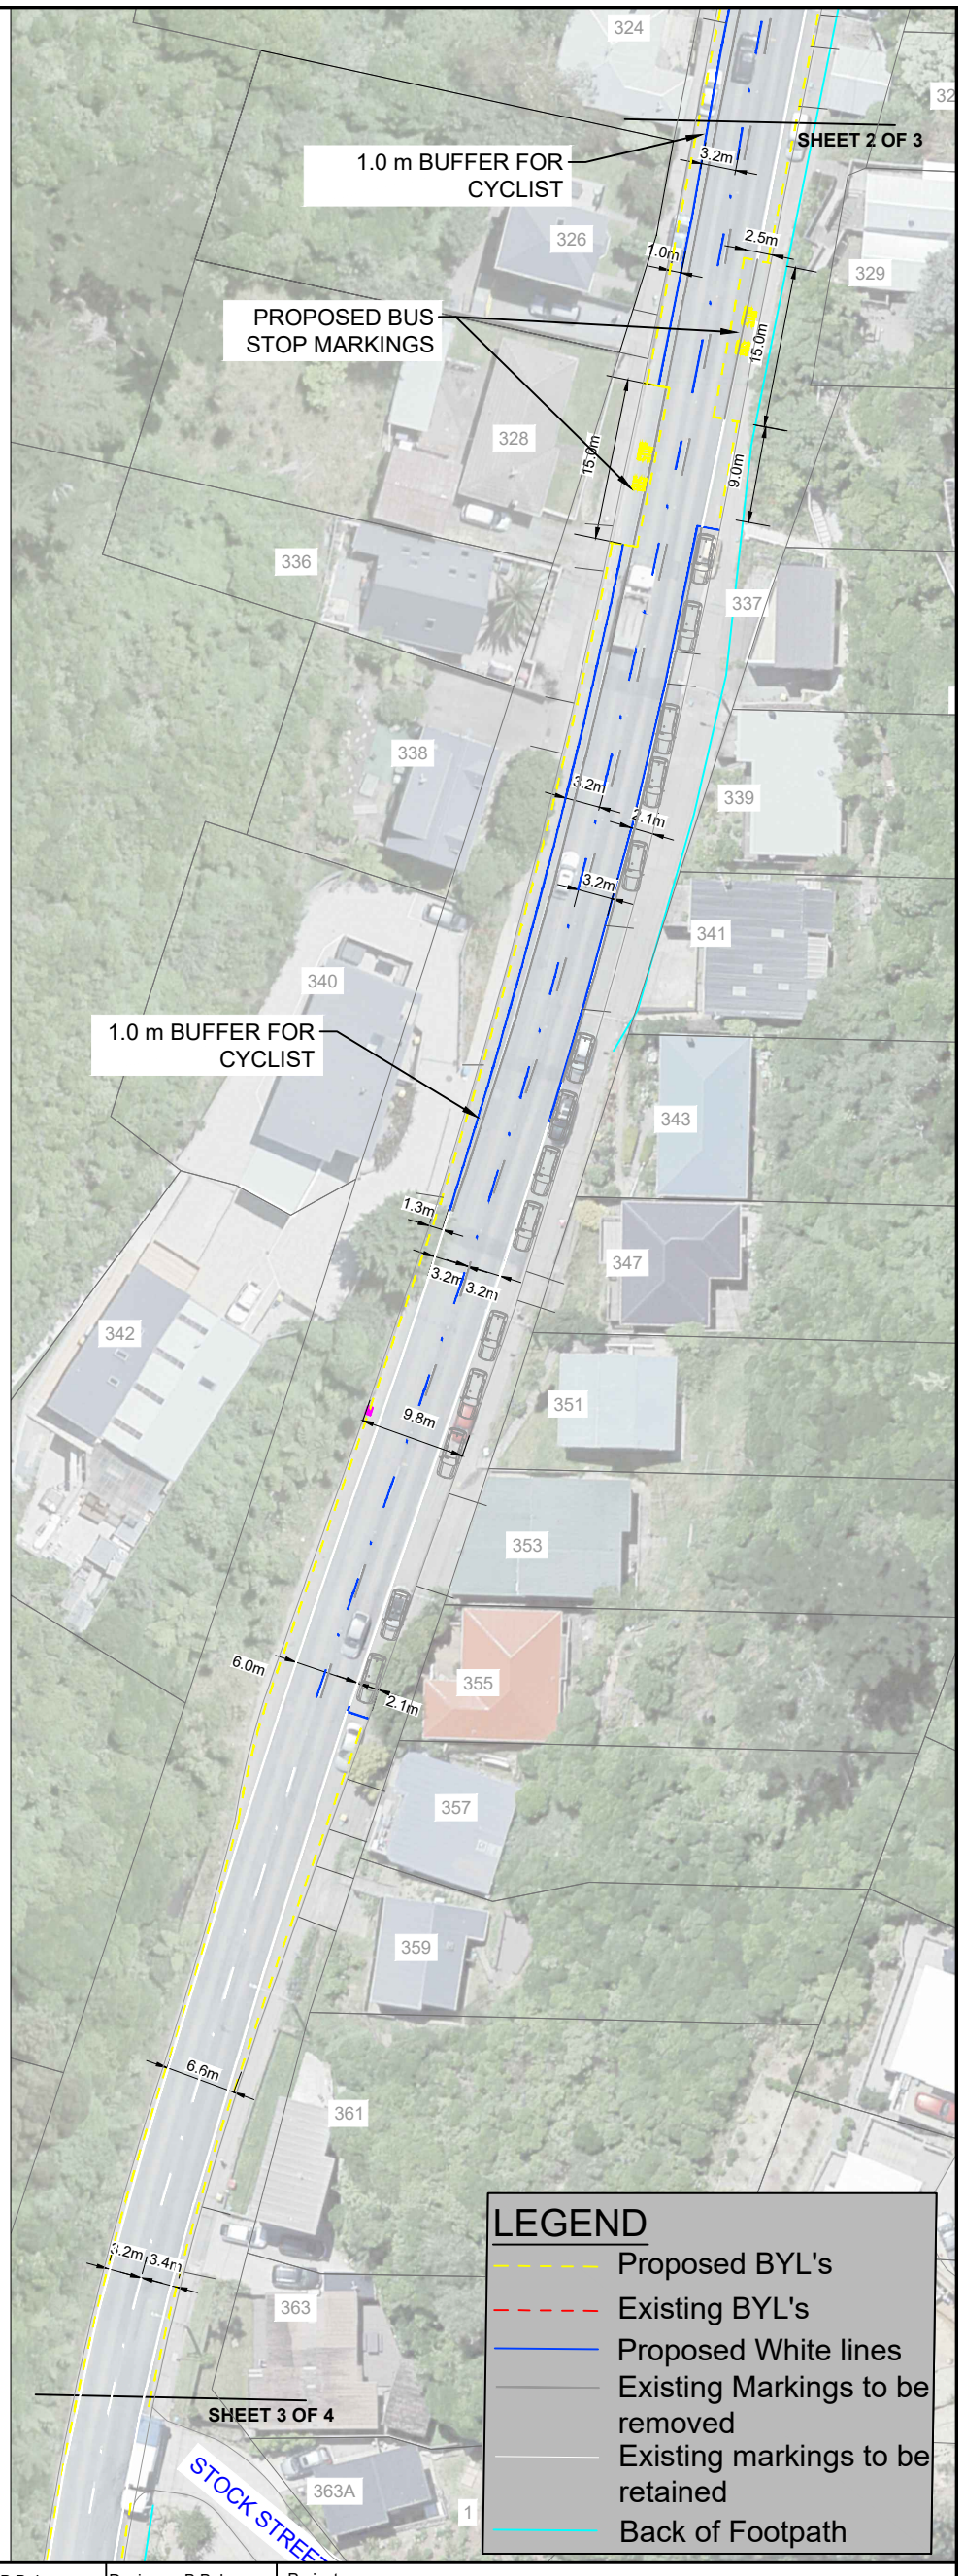

LEGEND

- Proposed BYL's
- Existing BYL's
- Proposed White lines
- Existing Markings to be removed
- Existing markings to be retained
- Back of Footpath

LEGEND


- Proposed BYL's
- Existing BYL's
- Proposed White lines
- Existing Markings to be removed
- Existing markings to be retained
- Back of Footpath


Although the information displayed has been prepared with care and in good faith, this map is designed to be illustrative only. The council cannot guarantee the accuracy or completeness of the information and accepts no liability for any loss suffered as a result of reliance on it. Property boundary/Asset display may not be survey accurate, and can only be verified by a registered surveyor.
This map is drawn on the New Zealand Transverse Mercator projection, using New Zealand Geodetic Datum 2000
Cadastral information surced from Land Information New Zealand: Crown Copyright Reserved.
Aerial photography flown over Jan-Mar 2008/10. Copywrite 2008/10 Hutt City Council and New Zealand Aerial Mapping Limited.

Drawn: B.Babu	Designer: B.Babu	Project:	Ohiro Road Proposed Road Markings Sheet 2
Drafting Check Z.Moodie	Design Check Z.Moodie		
Approved (Project Director) TBC Date			
Scale: (A4 1:1000)		Original Size A4	

No	Revision:	Drawn	Job Manager	Project Direction	Date
1	First Draft	Z Moodie			04/12/14

Absolutely Positively **Wellington** City Council
Me Heke Ki Pōneke

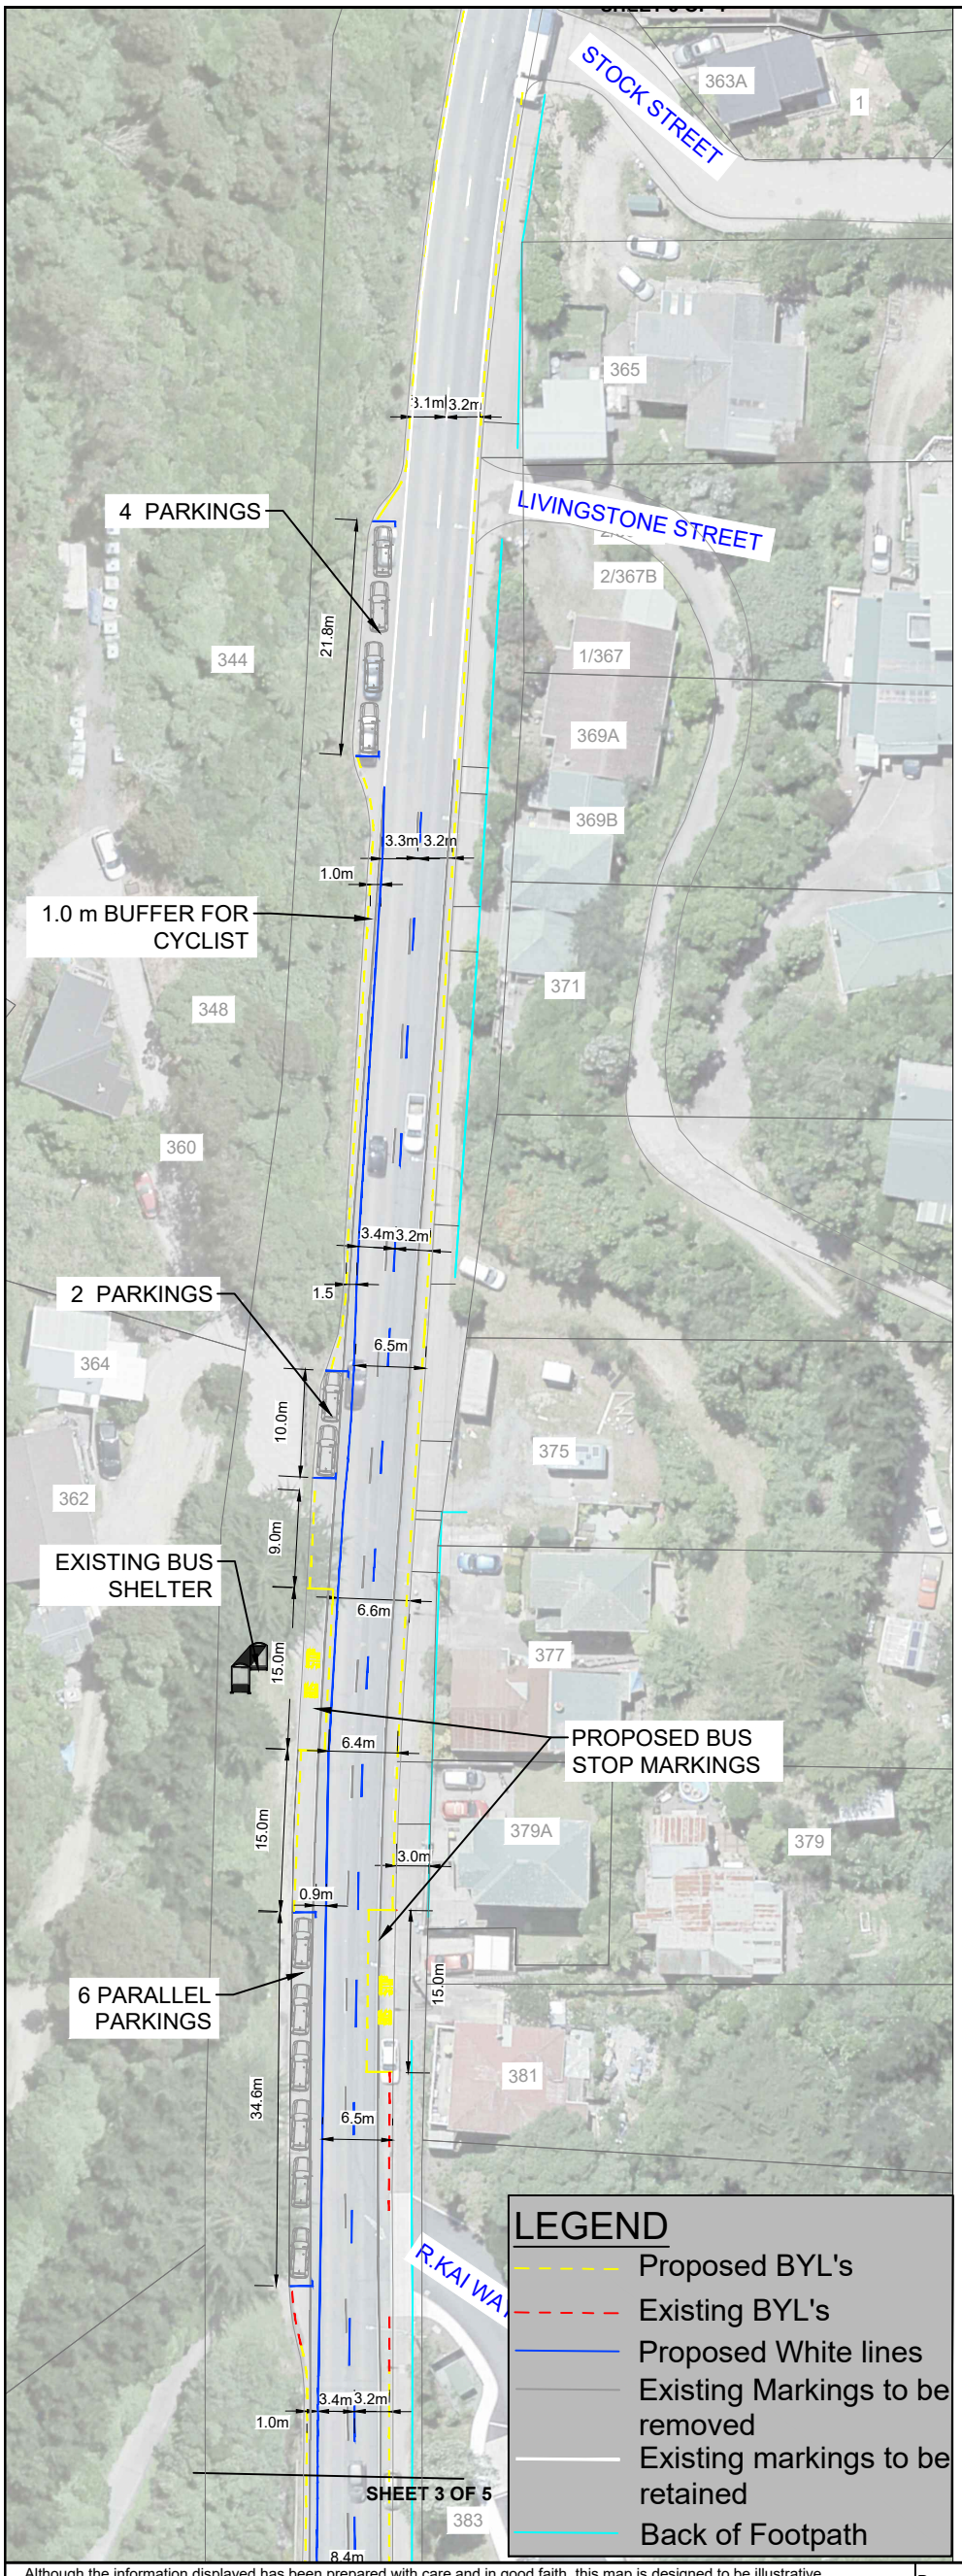

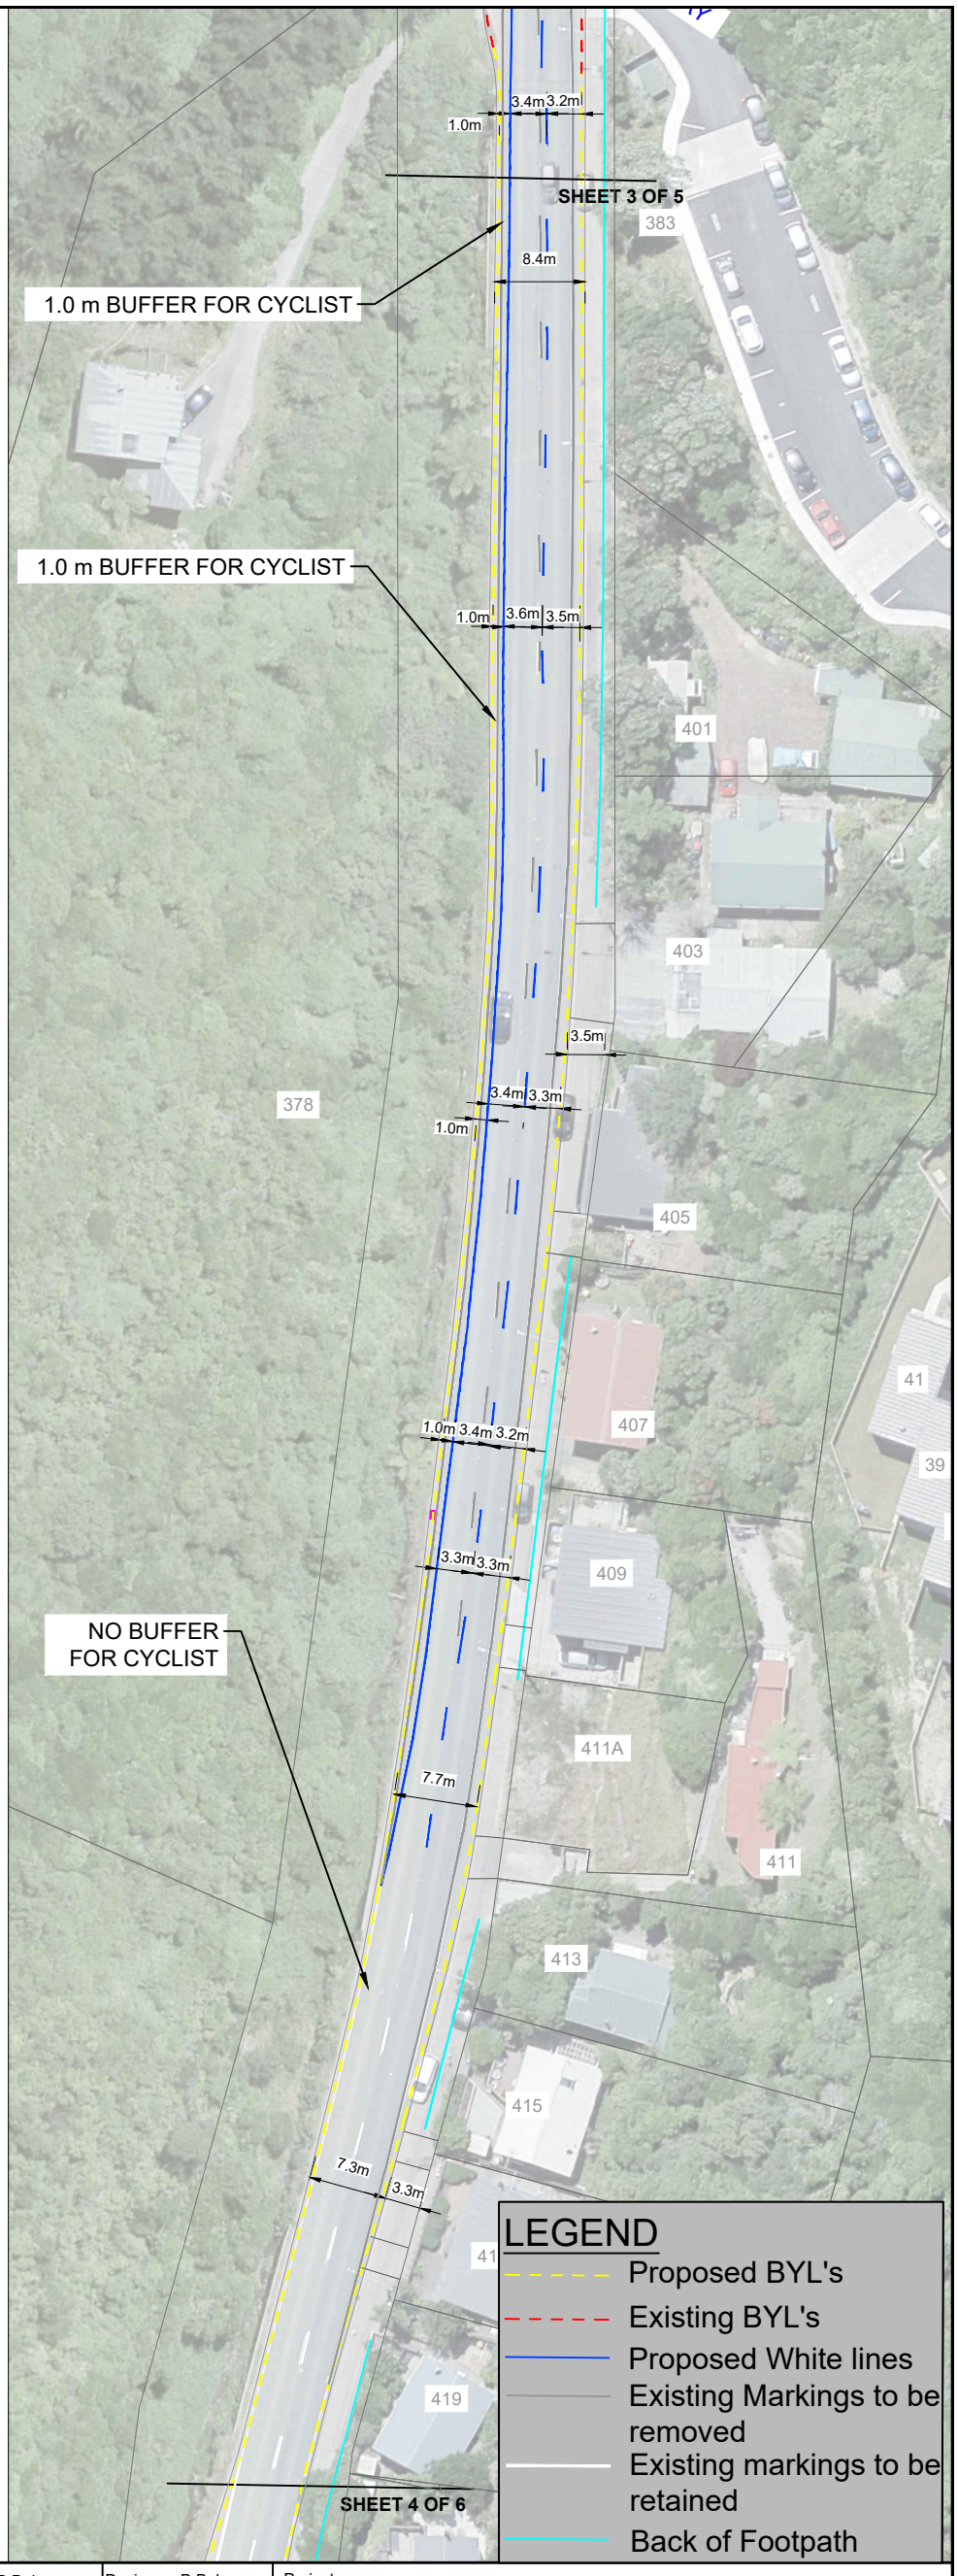

Although the information displayed has been prepared with care and in good faith, this map is designed to be illustrative only. The council cannot guarantee the accuracy or completeness of the information and accepts no liability for any loss suffered as a result of reliance on it. Property boundary/Asset display may not be survey accurate, and can only be verified by a registered surveyor.
This map is drawn on the New Zealand Transverse Mercator projection, using New Zealand Geodetic Datum 2000
Cadastral information surced from Land Information New Zealand: Crown Copyright Reserved.
Aerial photography flown over Jan-Mar 2008/10. Copywrite 2008/10 Hutt City Council and New Zealand Aerial Mapping Limited.


Drawn: B.Babu	Designer: B.Babu
Drafting Check Z.Moodie	Design Check Z.Moodie
Approved (Project Director) Date TBC	
Scale: (A4 1:1000)	


Project: Ohiro Road
Proposed Road Markings
Sheet 3

Original Size

No	Revision:	Drawn	Job Manager	Project Direction	Date
1	First Draft	Z Moodie			04/12/14

Absolutely Positively **Wellington** City Council
Me Heke Ki Pōneke

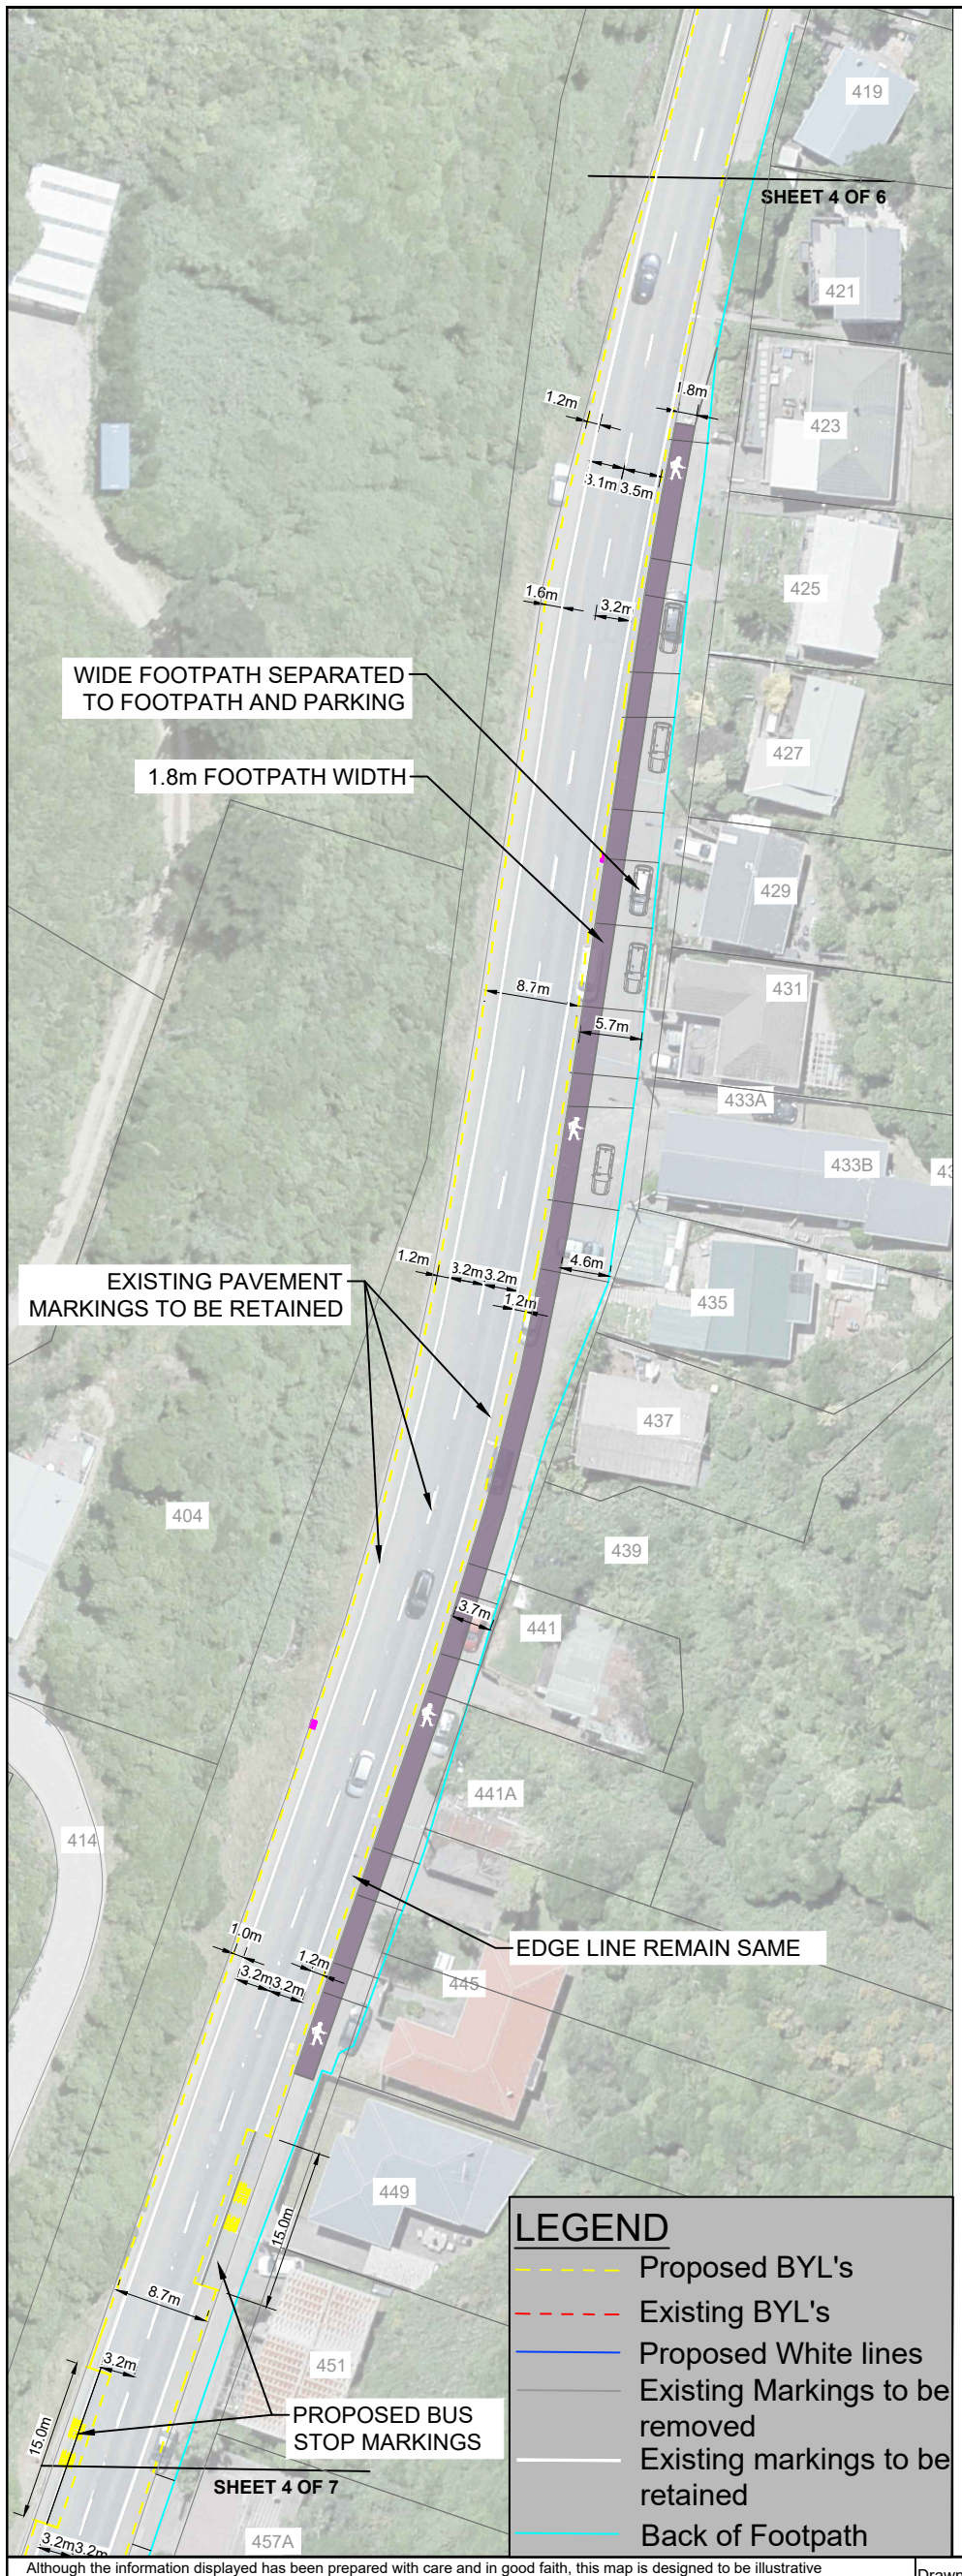

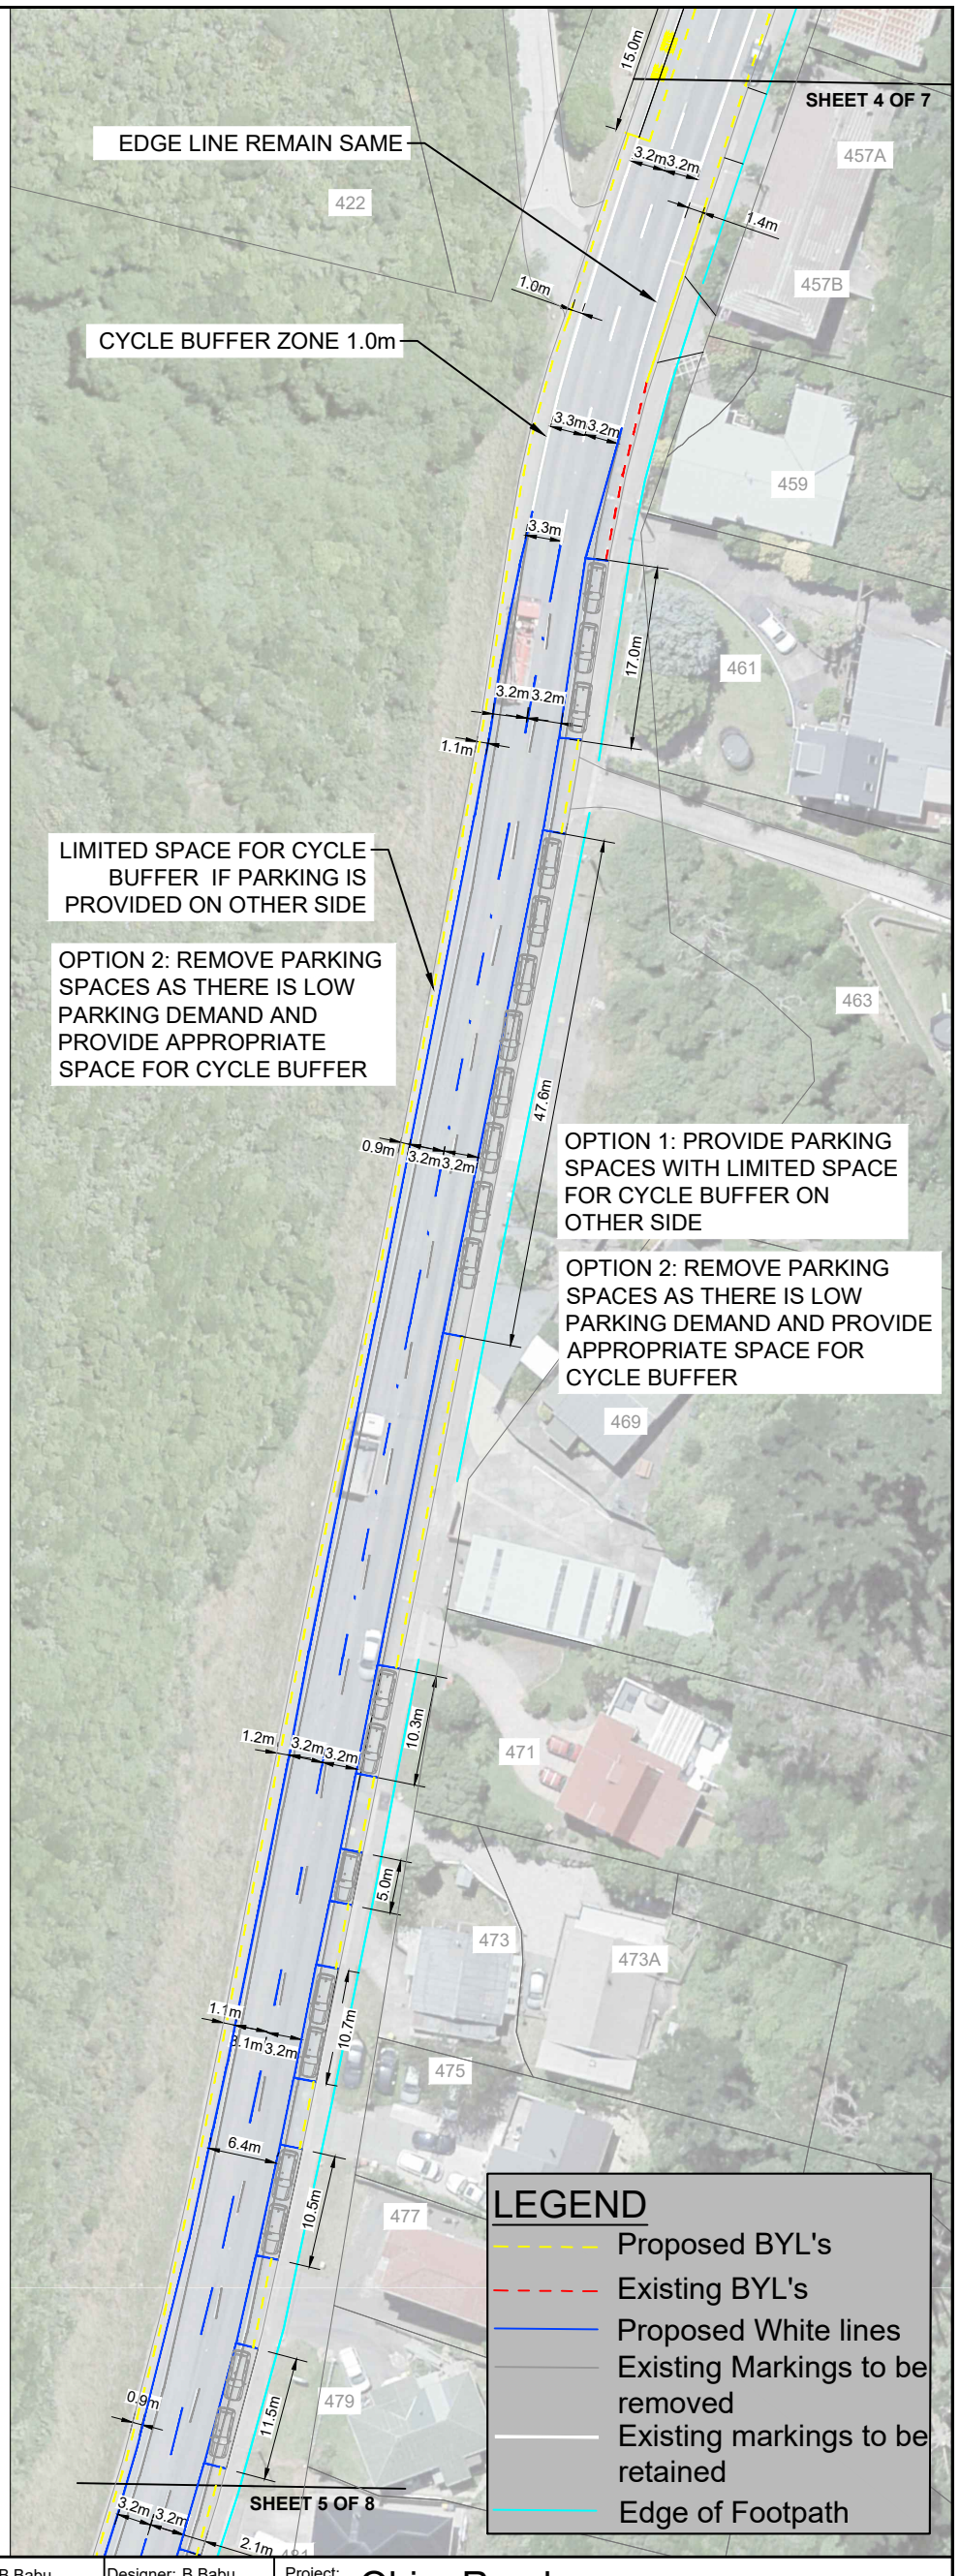

Although the information displayed has been prepared with care and in good faith, this map is designed to be illustrative only. The council cannot guarantee the accuracy or completeness of the information and accepts no liability for any loss suffered as a result of reliance on it. Property boundary/Asset display may not be survey accurate, and can only be verified by a registered surveyor.
This map is drawn on the New Zealand Transverse Mercator projection, using New Zealand Geodetic Datum 2000
Cadastral information surced from Land Information New Zealand: Crown Copyright Reserved.
Aerial photography flown over Jan-Mar 2008/10. Copywrite 2008/10 Hutt City Council and New Zealand Aerial Mapping Limited.


Drawn: B.Babu	Designer: B.Babu
Drafting Check Z.Moodie	Design Check Z.Moodie
Approved (Project Director) TBC	
Date	
Scale: (A4 1:1000)	

Project: Ohiro Road
Proposed Road Markings
Sheet 4

Original Size

No	Revision:	Drawn	Job Manager	Project Direction	Date
1	First Draft	Z Moodie			04/12/14

Absolutely Positively **Wellington** City Council
Me Heke Ki Pōneke

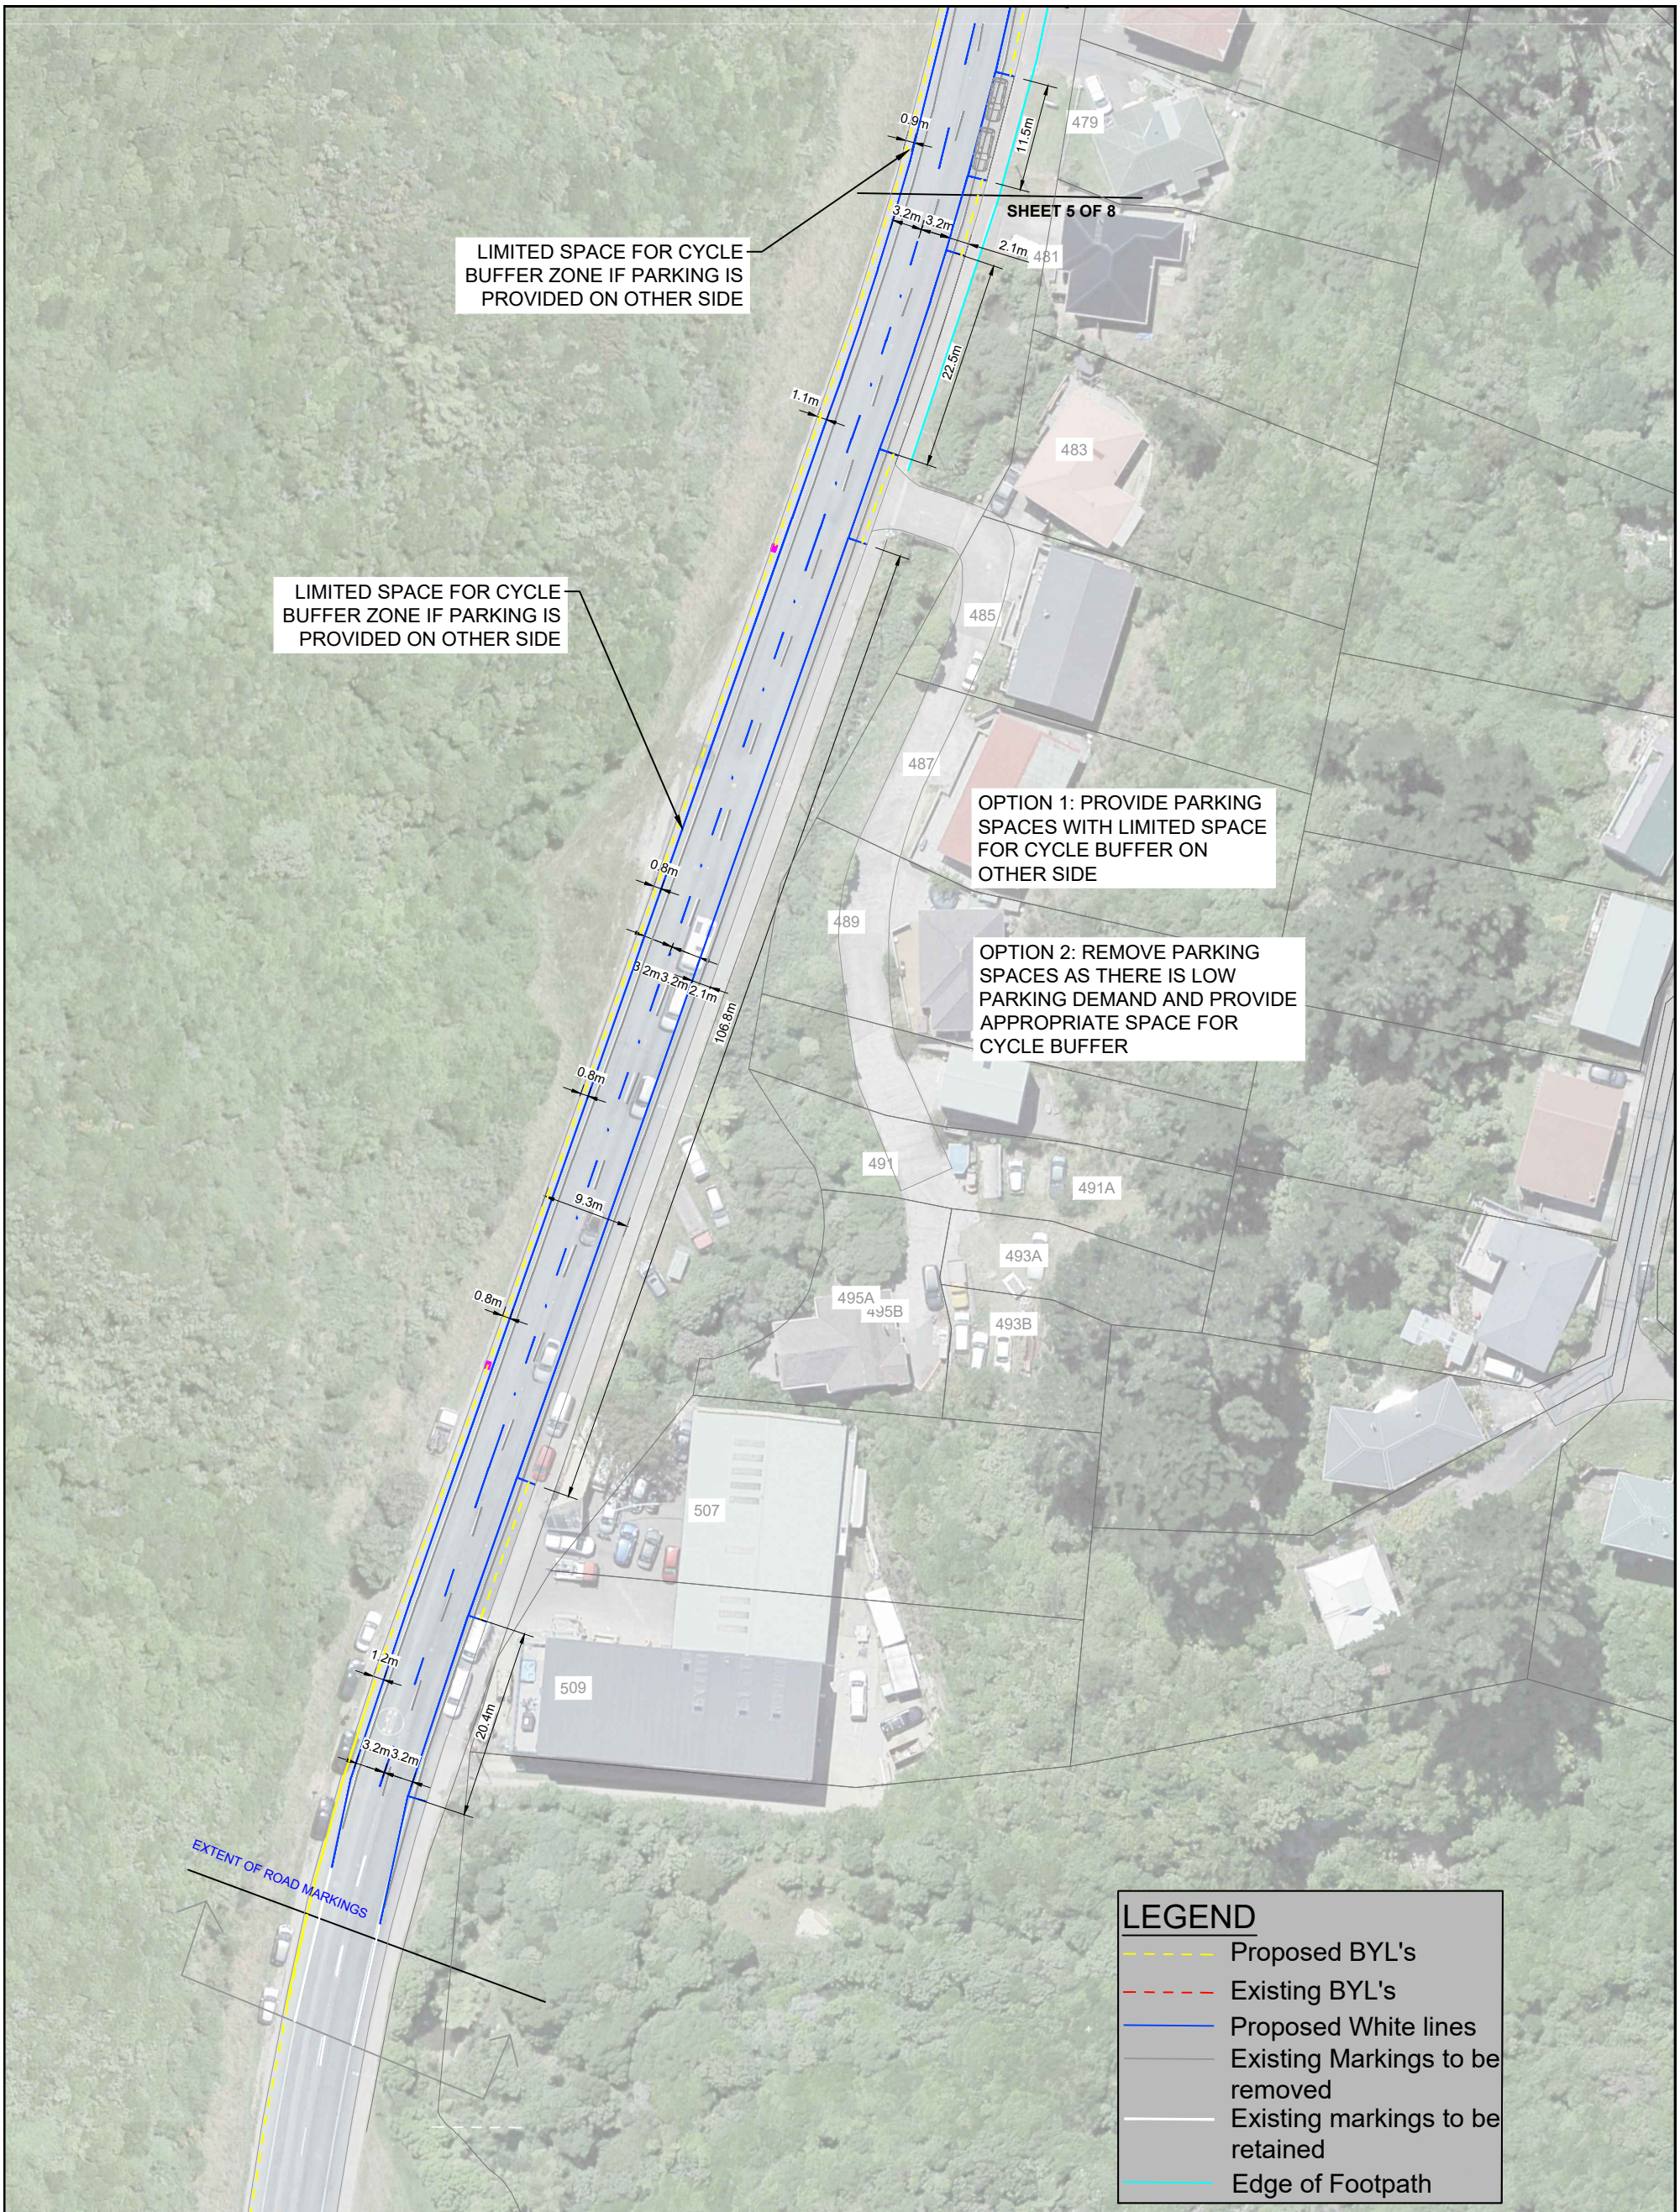

Although the information displayed has been prepared with care and in good faith, this map is designed to be illustrative only. The council cannot guarantee the accuracy or completeness of the information and accepts no liability for any loss suffered as a result of reliance on it. Property boundary/Asset display may not be survey accurate, and can only be verified by a registered surveyor.
This map is drawn on the New Zealand Transverse Mercator projection, using New Zealand Geodetic Datum 2000
Cadastral information surced from Land Information New Zealand: Crown Copyright Reserved.
Aerial photography flown over Jan-Mar 2008/10. Copywrite 2008/10 Hutt City Council and New Zealand Aerial Mapping Limited.

Drawn: B.Babu	Designer: B.Babu
Drafting Check Z.Moodie	Design Check Z.Moodie
Approved (Project Director) TBC	
Date	
Scale: (A4 1:1000)	

Project: Ohiro Road
Proposed Road Markings
Sheet 5

Original Size

No	Revision:	Drawn	Job Manager	Project Direction	Date
1	First Draft	Z Moodie			04/12/14

Absolutely Positively **Wellington** City Council
Me Heke Ki Pōneke